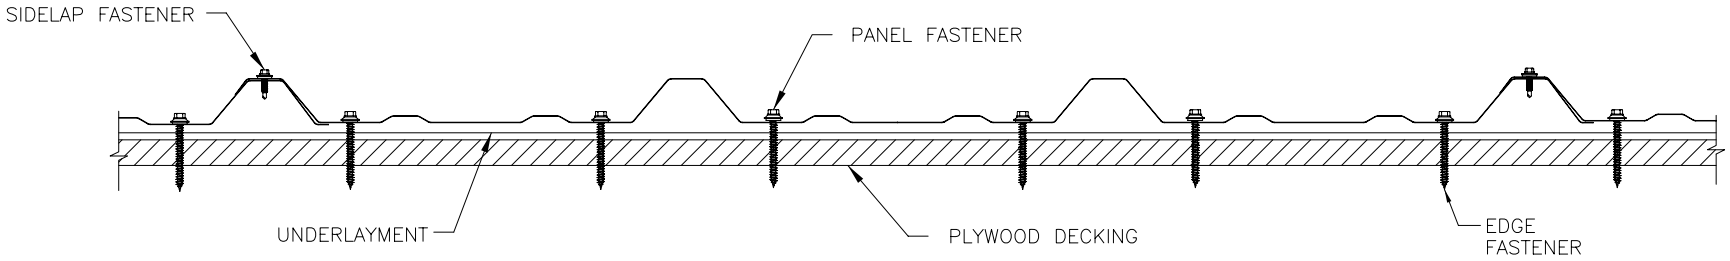

FASTENER PATTERN @ EAVE, RIDGE & VALLEY

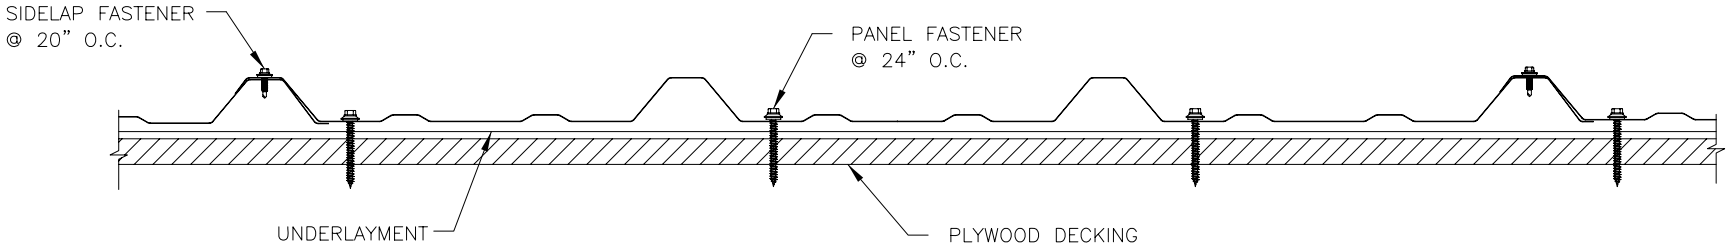

FASTENER PATTERN @ INTERMEDIATE LOCATIONS

PANEL FASTENER SPACING ALONG RIB	PRESSURE (PSF)
24"	52.5

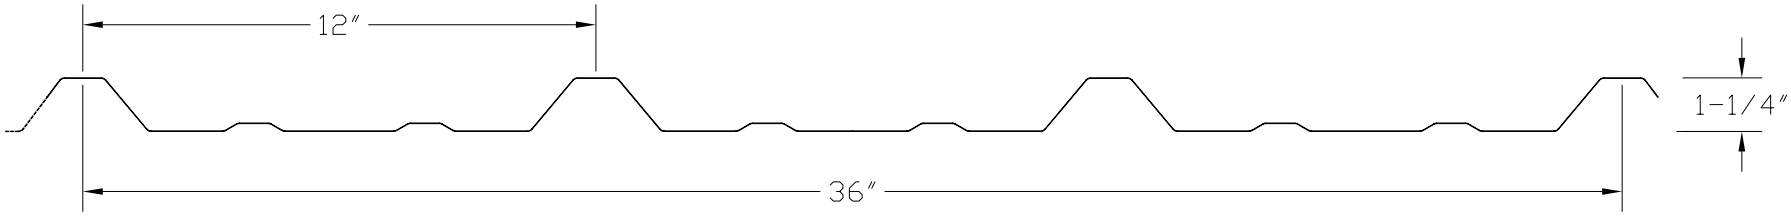

PBR Panel Profile

24 or 26 Gauge, Minimum Yield = 80 KSI
ASTM A792 for Galvalume Steel
ASTM A755 for Painted Steel
ASTM A653 for Galvanized Steel

REVISIONS

REV	DATE
1	

PBR Panel

	NAME	DATE
DRAWN:	Bala Sockalingam	4-18-2008
CHECKED:		
APPROVED:		

SCALE: NONE

CAD FILE: SV

UNION CORRUGATING COMPANY
701 SOUTH KING ST
FAYETTEVILLE, NC 28302
Ph: (910) 483-2195 FAX: (910) 483-1091

DATE: 4-18-2008

1 OF 1
Sheet No.