THERMA TRU®

THERMA TRU DOORS
118 INDUSTRIAL DR., EDGERTON, OH 43517

"Smooth Star", "Fiber Classic" & "Classic Craft"

Glazed Fiberglass Single Door w/ or w/o Sidelites

INSWING / OUTSWING "Non-Impact"

EVALUATED FOR USE IN THE STATE OF TEXAS

The Therma-Tru FIBERGLASS door described herein complies with the 2006 International Residential Code (IRC), Sections R301 & R613 and the 2006 International Building Code (IBC), Sections 1405.12, 1609, 1714.5, 2403 and 2404 (including Texas revisions) subject to the following conditions:

1. Anchors shall be as listed and spaced as shown in the details. Anchor embedment to base material shall be beyond wall dressing or stucco.
2. When used in areas requiring wind-borne debris protection, this product is required to be protected with an impact resistant covering that complies with Section R301.2.1.2 of the IRC and Section 1609.1.2 of the IBC.
3. Allowable design pressure requirements must be equal to or less than the design pressure rating shown in the design pressure chart, sheet 1 of this drawing.
4. Conditions not covered by this drawing are subject to further engineering analysis.
5. Fiber-Classic and Smooth-Star Door and Sidelite panels require the use of "J" part numbers. These door and sidelite panels must be stained or painted within six months of installation.

TABLE OF CONTENTS

SHEET #	DESCRIPTION
1	Typical elevations, design pressures & general notes
2	Door panel & glazing detail (Smooth Star/Fiber Classic)
3	Door panel & glazing detail (Classic Craft)
4	Sidelite panel & glazing detail (Smooth Star/Fiber Classic)
5	Sidelite panel & glazing detail (Classic Craft)
6	Elevations
7	Horizontal cross sections
8	Vertical cross sections
9	Vertical cross sections
10	Frame anchoring
11	Frame anchoring
12	Bill of materials and components

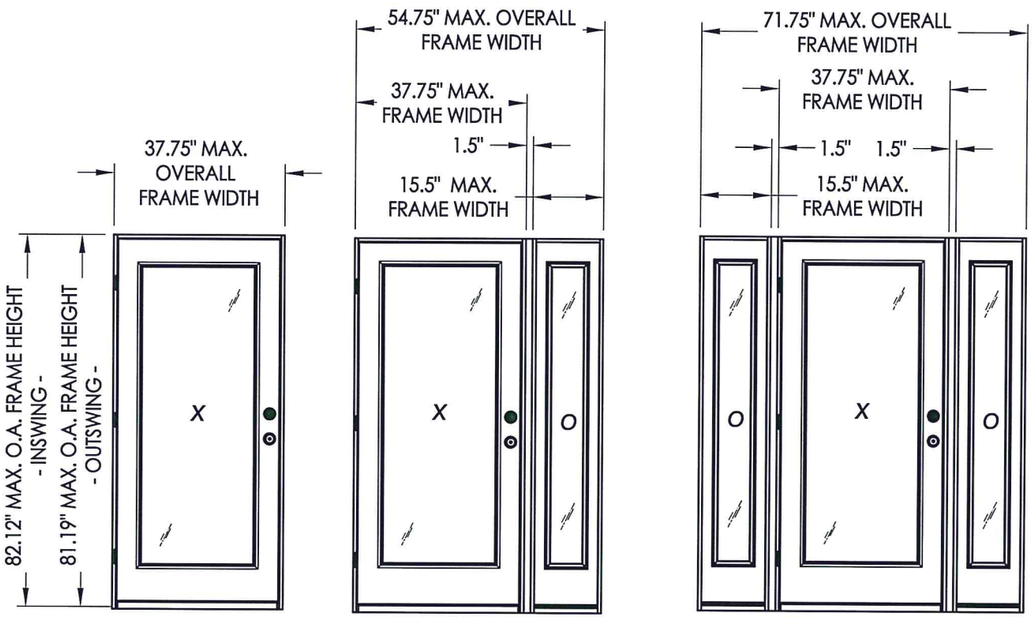

CONFIGURATION	MAX. FRAME DIMENSION	SWING	DESIGN PRESSURE (PSF) SMOOTH STAR / FIBER CLASSIC		DESIGN PRESSURE (PSF) CLASSIC CRAFT	
			POSITIVE	NEGATIVE	POSITIVE	NEGATIVE
X	37.75" x 82.12"	INSWING	+35.0	-40.0	+50.0	-55.0
	37.75" x 81.19"	OUTSWING	+35.0	-35.0	+50.0	-50.0
OX or XO	54.75" x 82.12"	INSWING	+35.0	-40.0	+50.0	-55.0
	54.75" x 81.19"	OUTSWING	+35.0	-35.0	+50.0	-50.0
OXO	71.75" x 82.12"	INSWING	+35.0	-40.0	+50.0	-55.0
	71.75" x 81.19"	OUTSWING	+35.0	-35.0	+50.0	-50.0

STATE OF TEXAS
LYNDON F. SCHMIDT
104123
LICENSED PROFESSIONAL ENGINEER
7.22.15

Documents Prepared By: Lyndon F. Schmidt, P.E.
TEXAS P.E. #104123
RW BUILDING CONSULTANTS, INC.
P.O. Box 230 Valrico FL. 33595
Phone No.: 813.659.9197
TEXAS BOARD OF PROFESSIONAL ENGINEERS
CERTIFICATE OF REGISTRATION # F-11852

PRODUCT: THERMA-TRU FIBERGLASS DOOR

PART OR ASSEMBLY: TYPICAL ELEVATION, DESIGN PRESSURES & GENERAL NOTES

REVISIONS

NO.	DATE	BY
1	7/22/15	LFS
	ADDED GENERAL NOTE 5.	

DATE: 10/08/12
SCALE: N.T.S.
DWG. BY: JK
CHK. BY: LFS
DRAWING NO.: TX-4262
SHEET 1 OF 12

© 2012 R.W. BUILDING CONSULTANTS INC.

R:\Clients\Therma Tru PERMANENT\B - Texas Dept of Ins\TDI - DR 602 - 68 - 80 Glazed FG NonImp IS - OS Sgls Dbls w SLtC - Drawings\Current\TX-4262-63.dwg, TX-4262

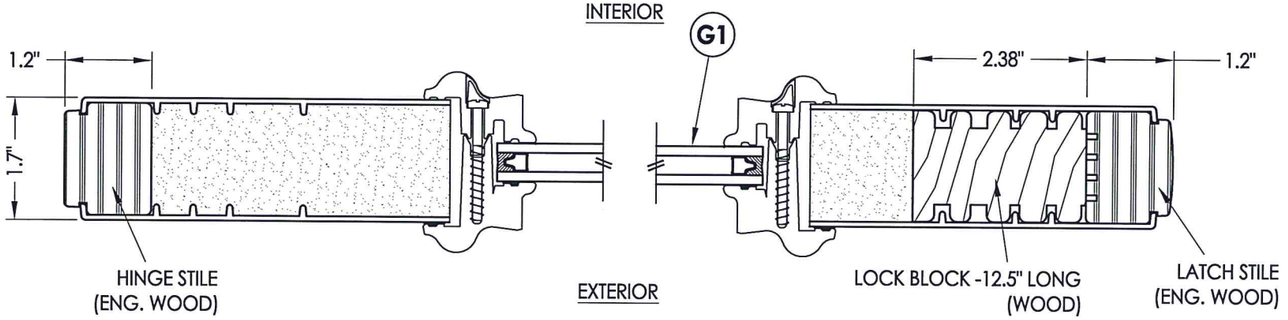

1/2 HORIZONTAL CROSS SECTION

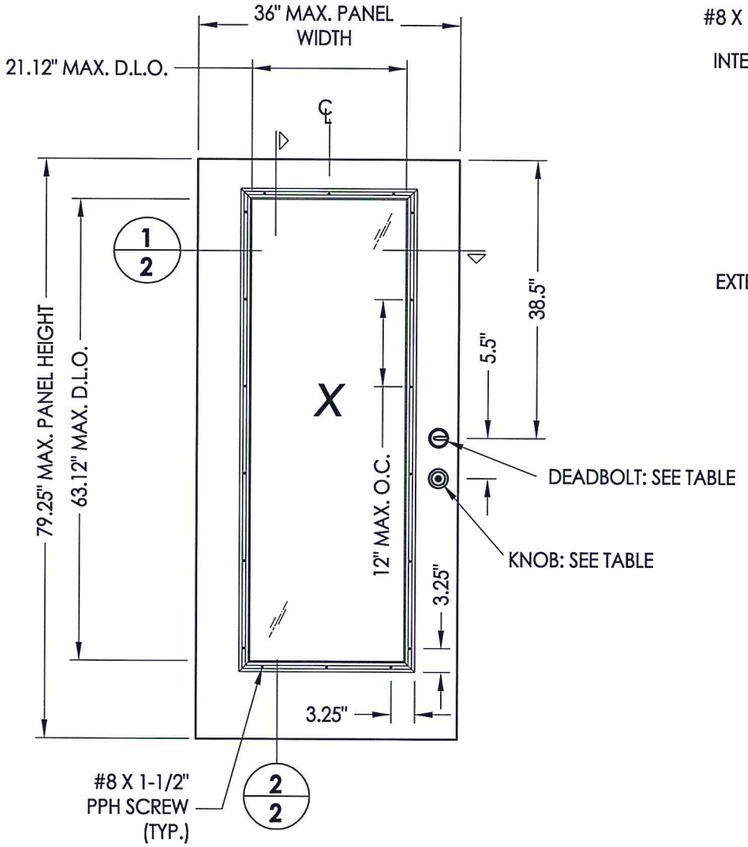

40 DOOR PANEL
Smooth Star/Fiber Classic

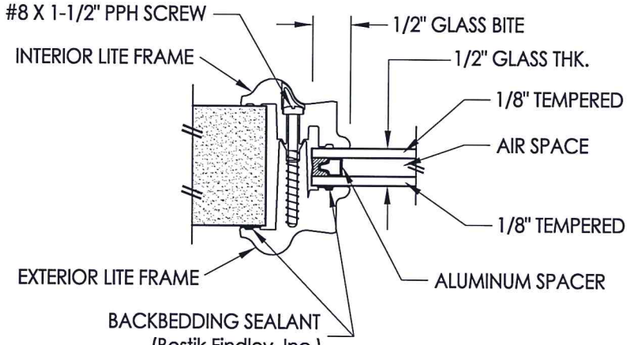

G1 GLAZING DETAIL
BTS Lip Lite Frame

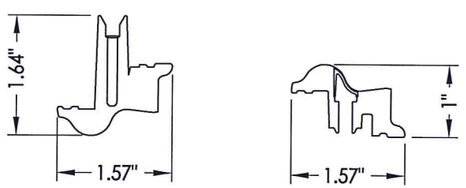

EXTERIOR LITE FRAME
BTS

INTERIOR LITE FRAME
BTS

HARDWARE TABLE	
MANUFACTURER	**MODEL**
KWIKSET	KNOB: SIGNATURE SERIES DEADBOLT: SIGNATURE SERIES (980)
SCHLAGE	KNOB: "F" SERIES DEADBOLT: "B" SERIES

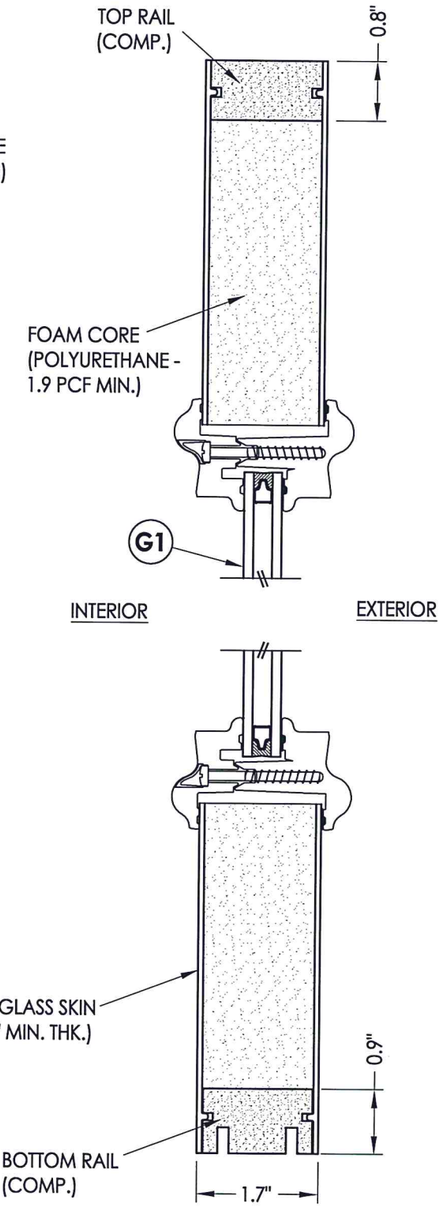

2/2 VERTICAL CROSS SECTION

Documents Prepared By: Lyndon F. Schmidt, P.E.
TEXAS P.E. #104123

R.W. BUILDING CONSULTANTS, INC.
P.O. Box 230 Valrico FL. 33595
Phone No.: 813.659.9197

TEXAS BOARD OF PROFESSIONAL ENGINEERS
CERTIFICATE OF REGISTRATION # F-11852

STATE OF TEXAS · LYNDON F. SCHMIDT · 104123 · LICENSED PROFESSIONAL ENGINEER · 12.15

PRODUCT: THERMA-TRU FIBERGLASS DOOR

PART OR ASSEMBLY: DOOR PANEL & GLAZING DETAIL (SMOOTH STAR/FIBER CLASSIC)

NO.	DATE	REVISIONS	BY
1	7/22/15	ADDED GENERAL NOTE 5.	LFS

DATE: 10/08/12
SCALE: N.T.S.
DWG. BY: JK
CHK. BY: LFS
DRAWING NO.: TX-4262
SHEET 2 OF 12

© 2012 R.W. BUILDING CONSULTANTS INC.

R:\Clients\Therma Tru PERMANENT\B - Texas Dept of Ins\TDI - DR 602 - 68 - 80 Glazed FG NonImp IS - OS Sgls Dbls w SLIC - Drawings\Current\TX-4262-63.dwg, 2

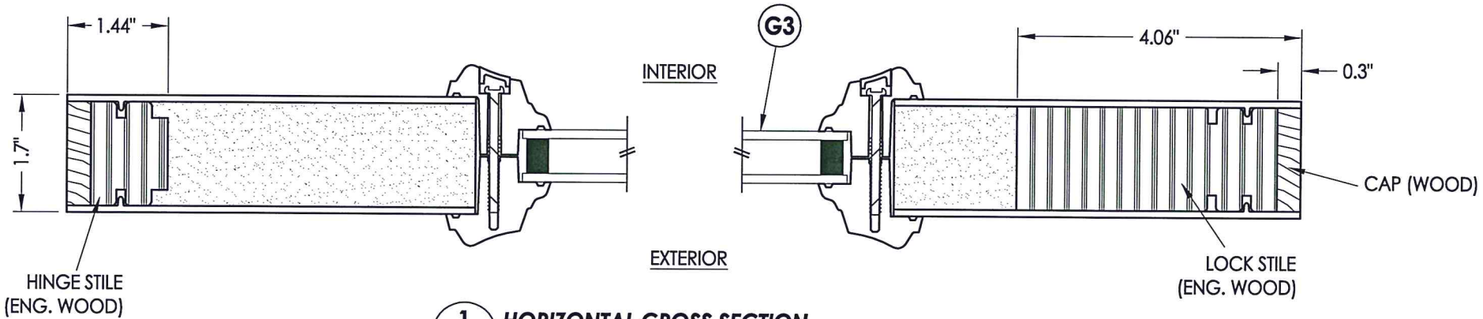

1/3 **HORIZONTAL CROSS SECTION**

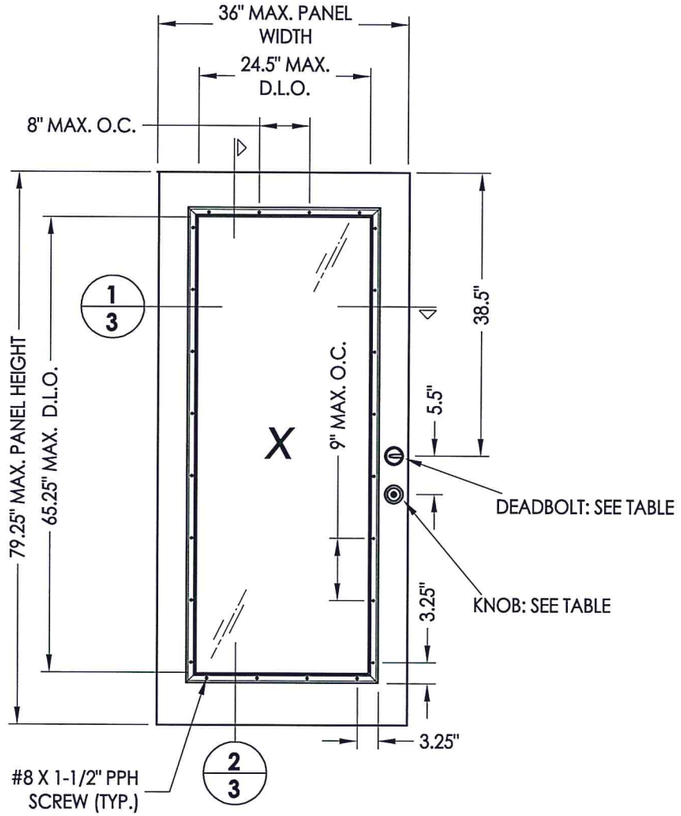

41 **DOOR PANEL**
Classic Craft

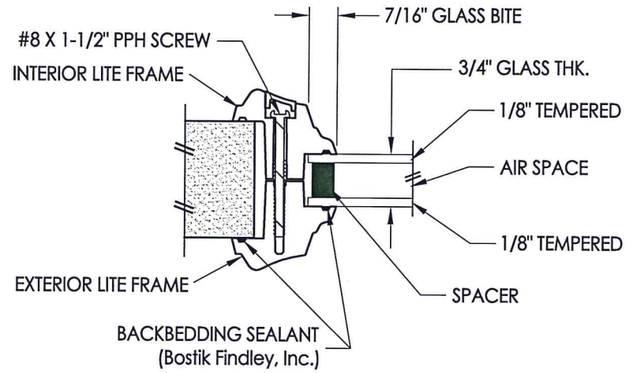

G3 **GLAZING DETAIL**
SMC Lip Lite Frame

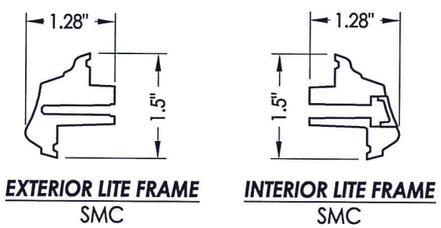

EXTERIOR LITE FRAME
SMC

INTERIOR LITE FRAME
SMC

HARDWARE TABLE	
MANUFACTURER	**MODEL**
KWIKSET	KNOB: SIGNATURE SERIES DEADBOLT: SIGNATURE SERIES (980)
SCHLAGE	KNOB: "F" SERIES DEADBOLT: "B" SERIES

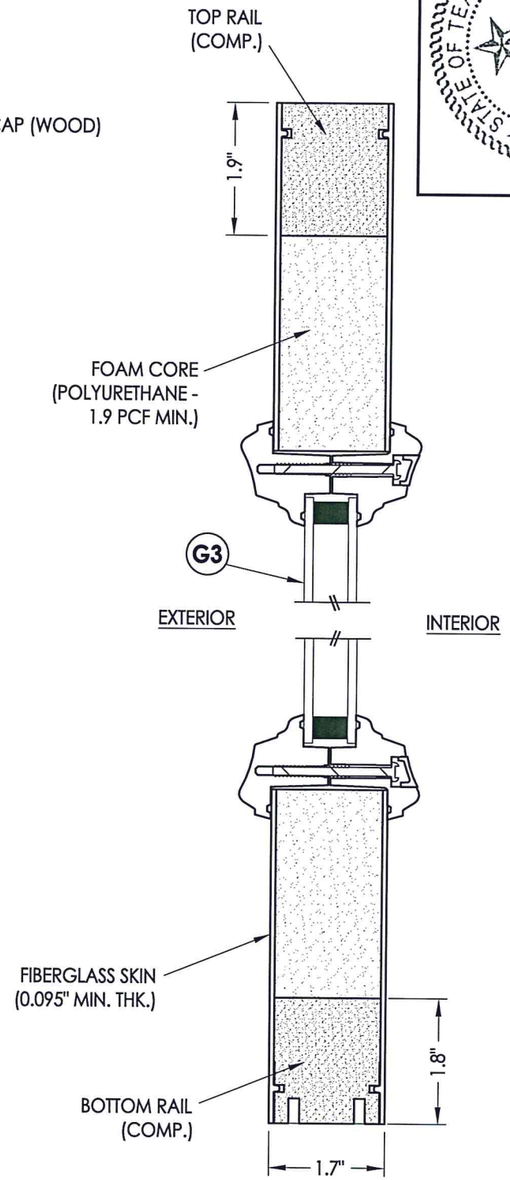

2/3 **VERTICAL CROSS SECTION**

Documents Prepared By: Lyndon F. Schmidt, P.E.
TEXAS P.E. #104123

RW BUILDING CONSULTANTS, INC.
P.O. Box 230 Valrico FL 33595
Phone No.: 813.659.9197

TEXAS BOARD OF PROFESSIONAL ENGINEERS
CERTIFICATE OF REGISTRATION # F-11852

STATE OF TEXAS · LYNDON F. SCHMIDT · 104123 · LICENSED PROFESSIONAL ENGINEER · 7.22.15

PRODUCT: *THERMA-TRU FIBERGLASS DOOR*

PART OR ASSEMBLY: *DOOR PANEL & GLAZING DETAIL (CLASSIC CRAFT)*

NO.	DATE	REVISIONS	BY
1	7/22/15	ADDED GENERAL NOTE 5.	LFS

DATE: 10/08/12
SCALE: N.T.S.
DWG. BY: JK
CHK. BY: LFS
DRAWING NO.: TX-4262
SHEET 3 OF 12

© 2012 R.W. BUILDING CONSULTANTS INC.

R:\Clients\Therma Tru PERMANENT\B - Texas Dept of Ins\TDI - DR 602 - 68 - 80 Glazed FG NonImp IS - OS Sgls Dbls w SLLC - Drawings\Current\TX-4262-63.dwg, 3

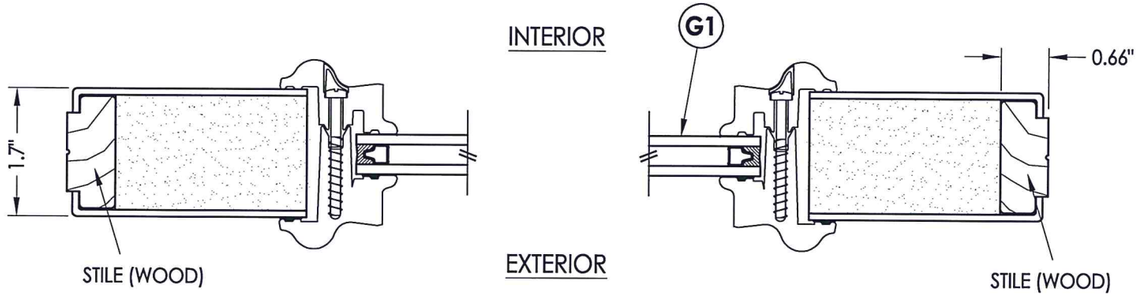

1/3 HORIZONTAL CROSS SECTION

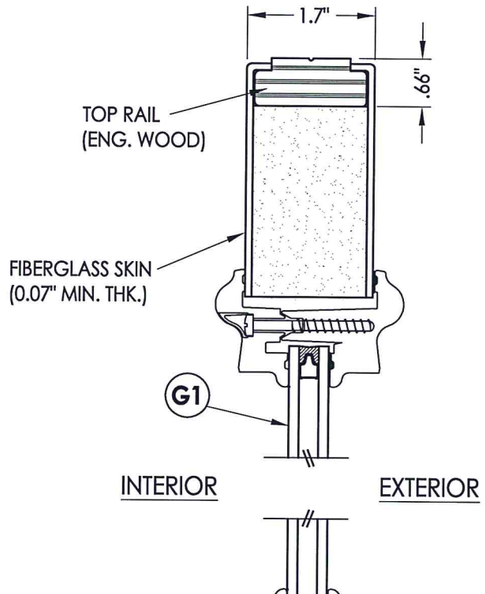

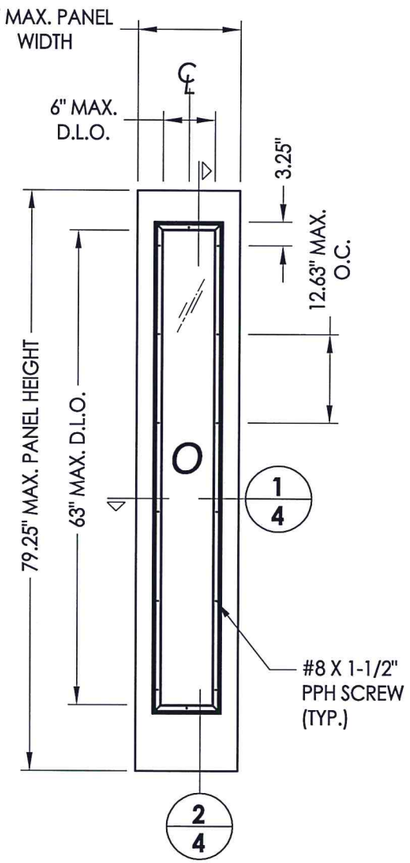

50 SIDELITE PANEL
Smooth Star/Fiber Classic

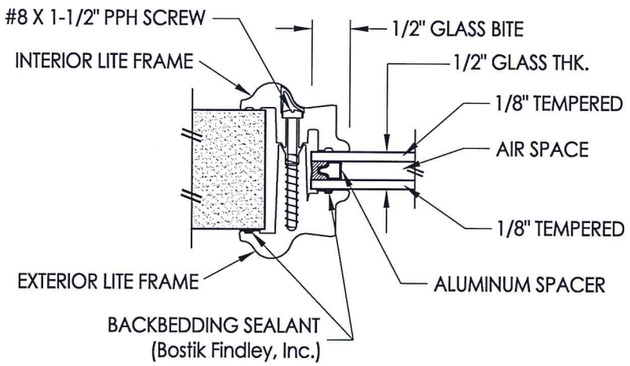

G1 GLAZING DETAIL
BTS Lip Lite Frame

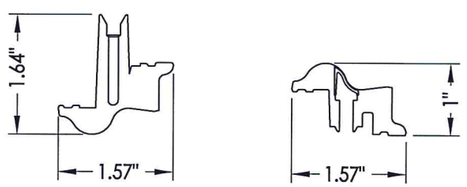

EXTERIOR LITE FRAME
BTS

INTERIOR LITE FRAME
BTS

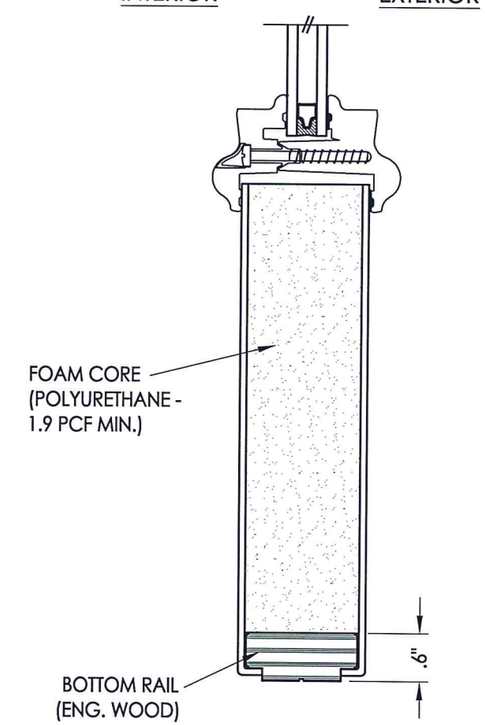

2/4 VERTICAL CROSS SECTION

Documents Prepared By: Lyndon F. Schmidt, P.E.
TEXAS P.E. #104123
R.W. BUILDING CONSULTANTS, INC.
P.O. Box 230 Valrico FL. 33595
Phone No.: 813.659.9197
TEXAS BOARD OF PROFESSIONAL ENGINEERS
CERTIFICATE OF REGISTRATION # F-11852

STATE OF TEXAS · LICENSED PROFESSIONAL ENGINEER · LYNDON F. SCHMIDT · 104123

7.22.15

PRODUCT: THERMA-TRU FIBERGLASS DOOR

PART OR ASSEMBLY: SIDELITE PANEL & GLAZING DETAIL (SMOOTH STAR/FIBER CLASSIC)

NO.	DATE	REVISIONS	BY
1	7/22/15	ADDED GENERAL NOTE 5.	LFS

DATE: 10/08/12
SCALE: N.T.S.
DWG. BY: JK
CHK. BY: LFS
DRAWING NO.: TX-4262
SHEET 4 OF 12

© 2012 R.W. BUILDING CONSULTANTS INC.

R:\Clients\Therma Tru PERMANENT\B - Texas Dept of Ins\TDI - DR 602 - 68 - 80 Glazed FG NonImp IS - OS Sgls Dbls w SL\C - Drawings\Current\TX-4262-63.dwg, 4

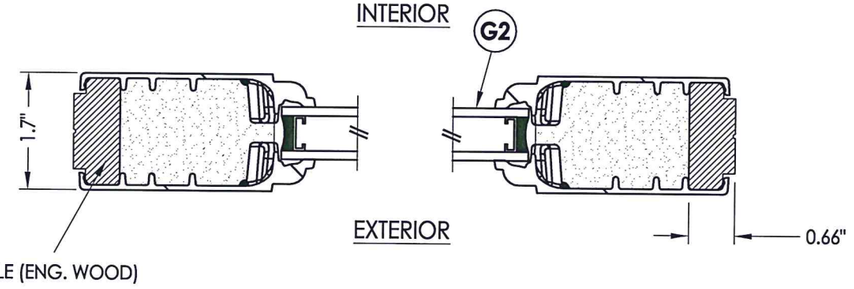

1/5 **HORIZONTAL CROSS SECTION**

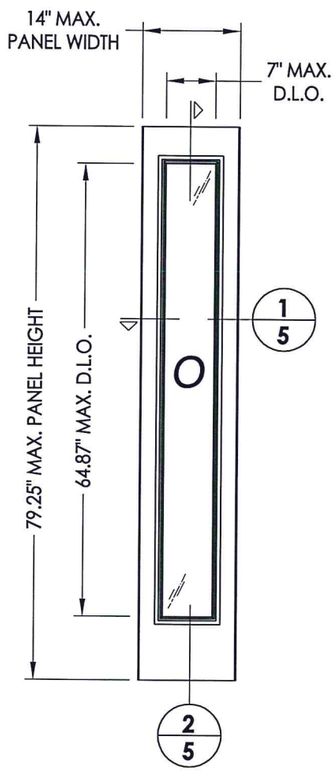

51 **SIDELITE PANEL**
Classic Craft

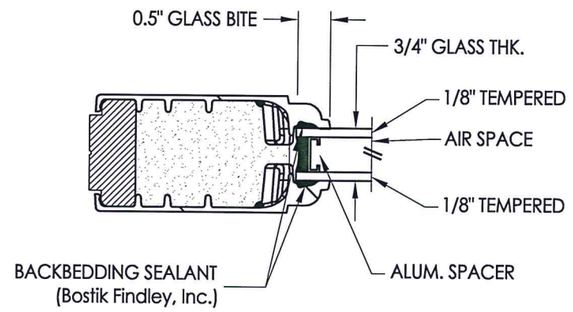

G2 **GLAZING DETAIL**
Flush Glazed

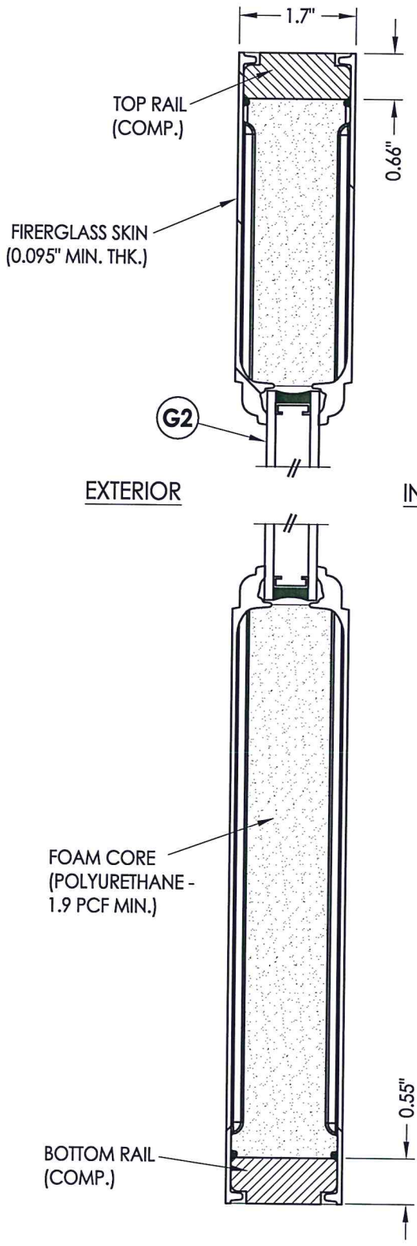

2/5 **VERTICAL CROSS SECTION**

STATE OF TEXAS
LYNDON F. SCHMIDT
104123
LICENSED PROFESSIONAL ENGINEER
7.22.15

Documents Prepared By: Lyndon F. Schmidt, P.E.
TEXAS P.E. #104123

RW BUILDING CONSULTANTS, INC.
P.O. Box 230 Valrico FL 33595
Phone No.: 813.659.9197

TEXAS BOARD OF PROFESSIONAL ENGINEERS
CERTIFICATE OF REGISTRATION # F-11852

PRODUCT: THERMA-TRU FIBERGLASS DOOR

PART OR ASSEMBLY: SIDELITE PANEL & GLAZING DETAIL (CLASSIC CRAFT)

NO.	DATE	REVISIONS	BY
1	7/22/15	ADDED GENERAL NOTE 5.	LFS

DATE: 10/08/12
SCALE: N.T.S.
DWG. BY: JK
CHK. BY: LFS
DRAWING NO.: TX-4262
SHEET 5 OF 12

© 2012 R.W. BUILDING CONSULTANTS INC.

R:\Clients\Therma Tru PERMANENT\B - Texas Dept of Ins\TDI - DR 602 - 68 - 80 Glazed FG NonImp IS - OS Sgls Dbls w SL\C - Drawings\Current\TX-4262-63.dwg, 5

ELEVATION (X)

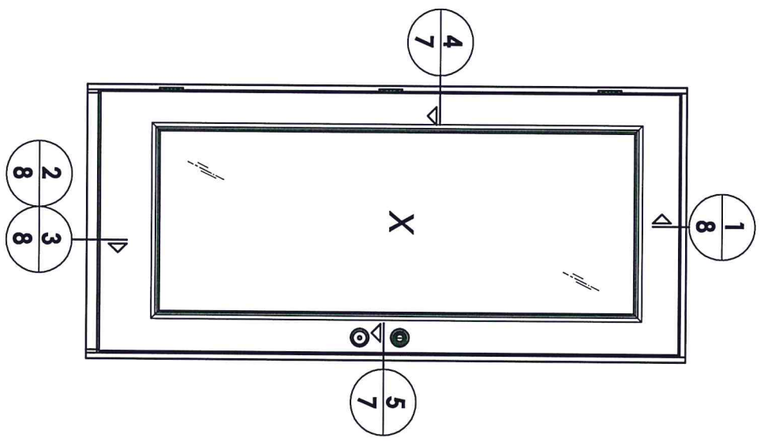

ELEVATION (OX / XO)

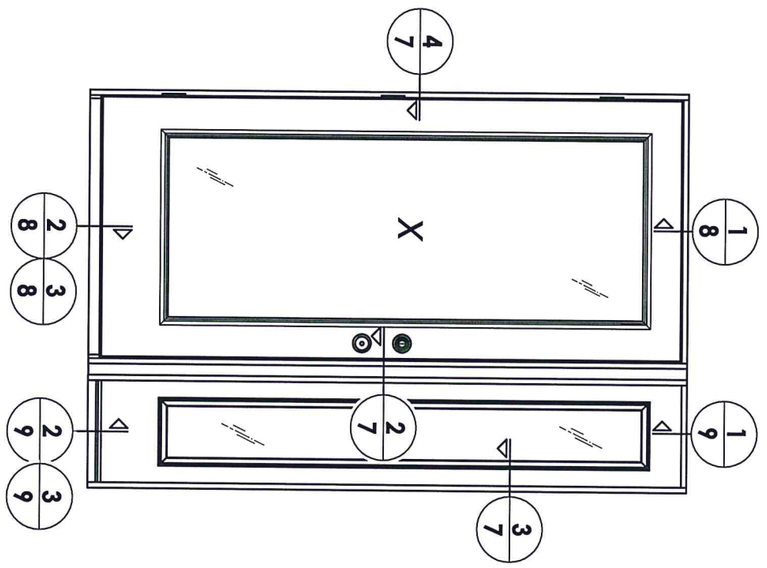

ELEVATION (OXO)

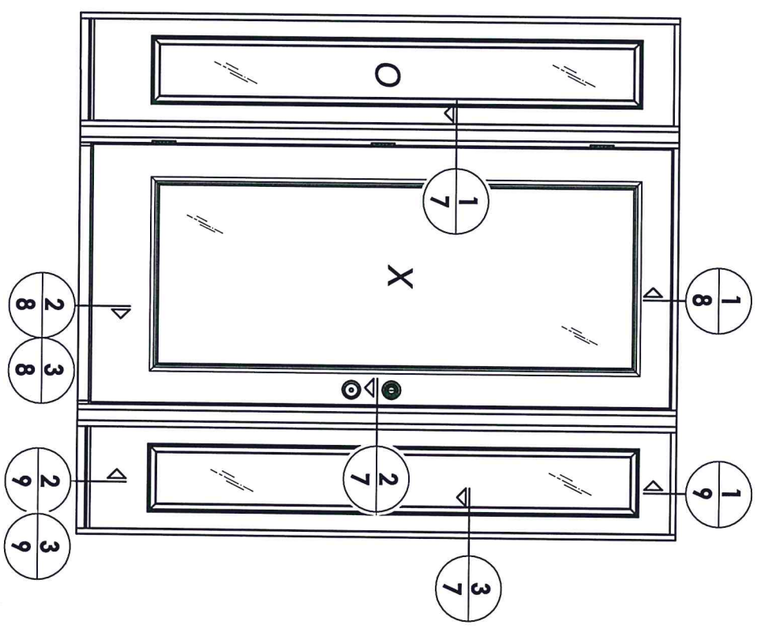

STATE OF TEXAS
LYNDON F. SCHMIDT
104123
LICENSED PROFESSIONAL ENGINEER
7.22.15

NO.	DATE	REVISIONS	BY
1	7/22/15	ADDED GENERAL NOTE 5.	LFS

PRODUCT:
THERMA-TRU FIBERGLASS DOOR

PART OR ASSEMBLY:
ELEVATIONS

Documents Prepared By: Lyndon F. Schmidt, P.E.
TEXAS P.E. #104123

RW BUILDING CONSULTANTS, INC.
P.O. Box 230 Valrico FL. 33595
Phone No.: 813.659.9197

TEXAS BOARD OF PROFESSIONAL ENGINEERS
CERTIFICATE OF REGISTRATION # F-11852

SHEET 6 OF 12
DRAWING NO.: TX-4262
CHK. BY: LFS
DWG. BY: JK
SCALE: N.T.S.
DATE: 10/08/12

© 2012 R.W. Building Consultants Inc.

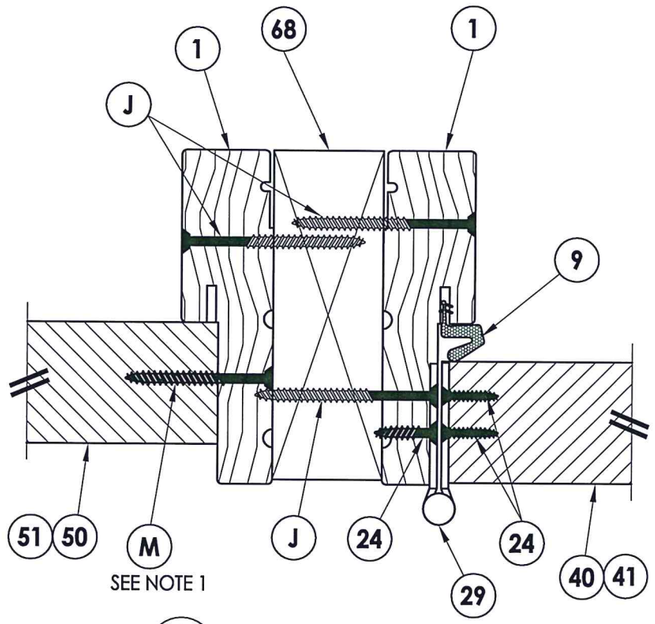

1/7 **HORIZONTAL CROSS SECTION**
Inswing shown - Outswing also approved

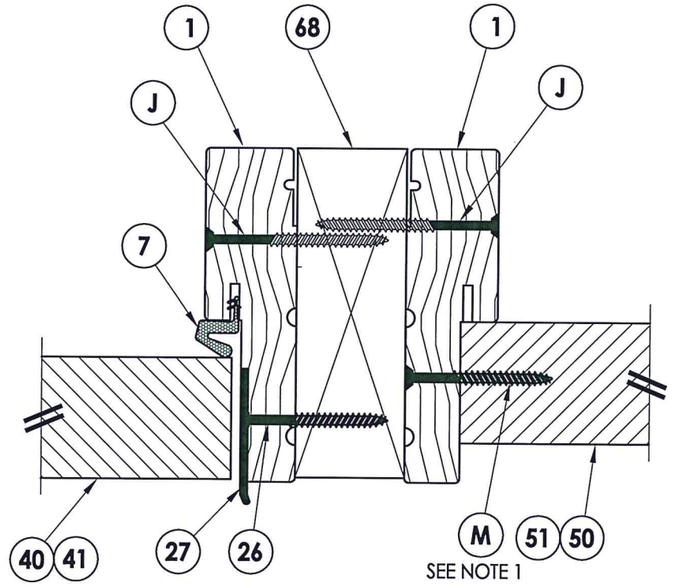

2/7 **HORIZONTAL CROSS SECTION**
Inswing shown - Outswing also approved

Note:
1. Sidelite assembly screws located 11-1/2" from each end plus 1 more at the center of jamb (3 total).

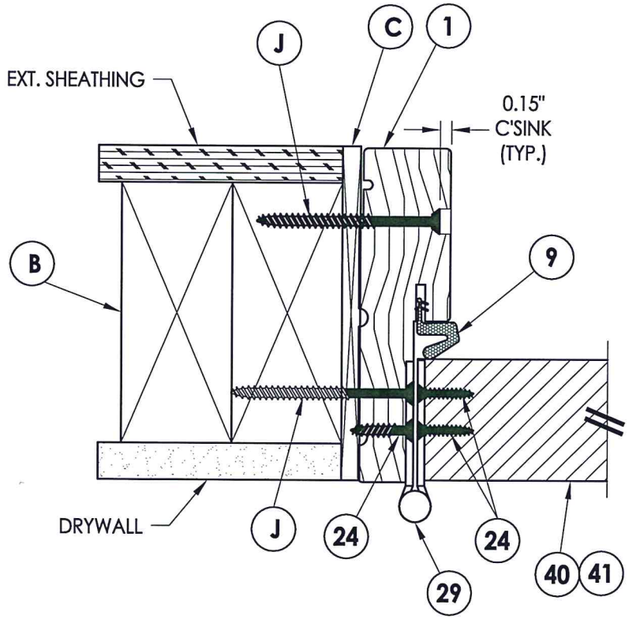

4/7 **HORIZONTAL CROSS SECTION**
Inswing shown - Outswing also approved

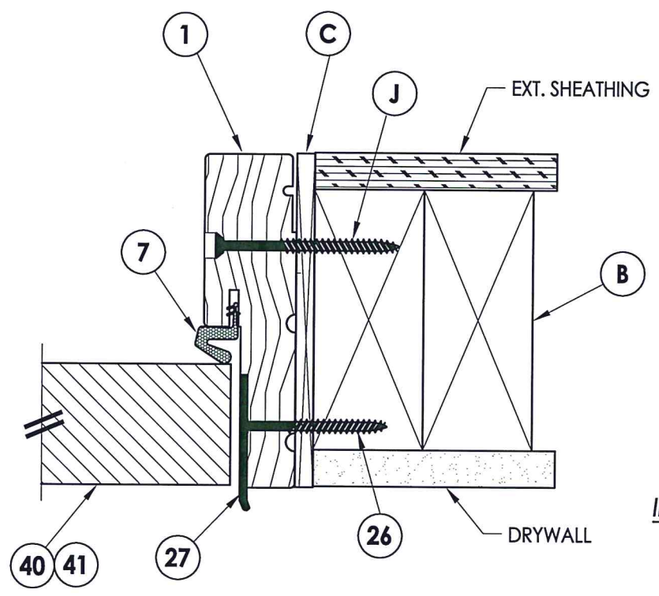

5/7 **HORIZONTAL CROSS SECTION**
Inswing shown - Outswing also approved

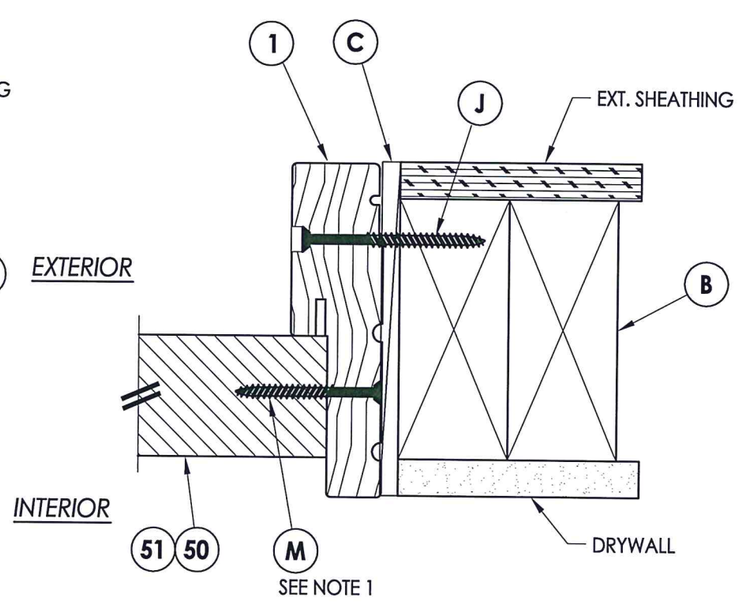

3/7 **HORIZONTAL CROSS SECTION**
Inswing shown - Outswing also approved

STATE OF TEXAS
LYNDON F. SCHMIDT
104123
LICENSED PROFESSIONAL ENGINEER
7.22.15

Documents Prepared By: Lyndon F. Schmidt, P.E.
TEXAS P.E. #104123

R.W. BUILDING CONSULTANTS, INC.
P.O. Box 230 Valrico FL 33595
Phone No.: 813.659.9197

TEXAS BOARD OF PROFESSIONAL ENGINEERS
CERTIFICATE OF REGISTRATION # F-11852

PRODUCT: THERMA-TRU FIBERGLASS DOOR

PART OR ASSEMBLY: HORIZONTAL CROSS SECTIONS

NO.	DATE	REVISIONS	BY
1	7/22/15	ADDED GENERAL NOTE 5.	LFS

DATE: 10/08/12
SCALE: N.T.S.
DWG. BY: JK
CHK. BY: LFS
DRAWING NO.: TX-4262
SHEET 7 OF 12

© 2012 R.W. BUILDING CONSULTANTS INC.

R:\Clients\Therma Tru PERMANENT\B - Texas Dept of Ins\TDI - DR 602 - 68 - 80 Glazed FG NonImp IS - OS Sgls Dbls w SL\C - Drawings\Current\TX-4262-63.dwg, 7

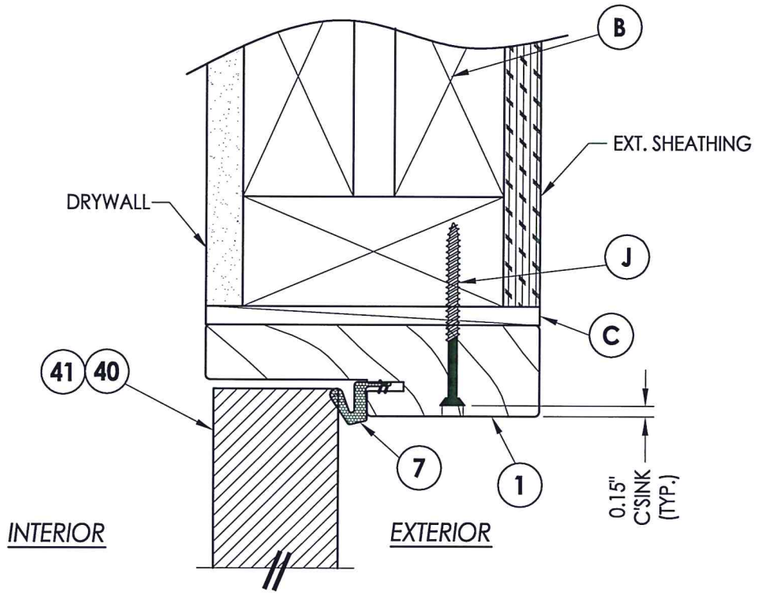

1/8 **VERTICAL CROSS SECTION**
Inswing shown - Outswing also approved

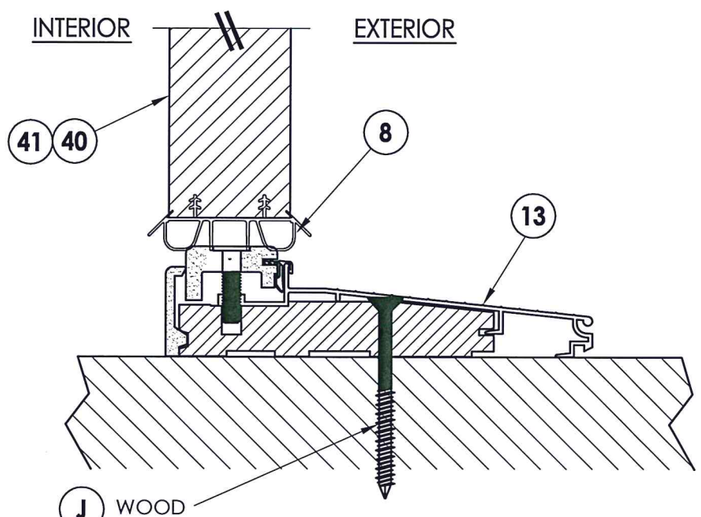

2/8 **VERTICAL CROSS SECTION**
Inswing configuration

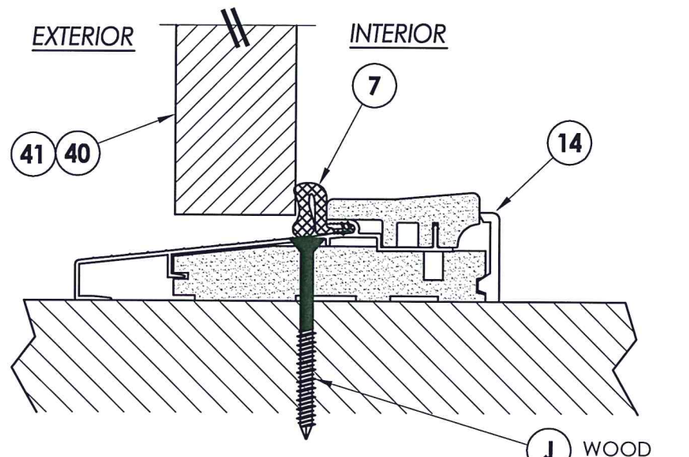

3/8 **VERTICAL CROSS SECTION**
Outswing configuration

Documents Prepared By: Lyndon F. Schmidt, P.E.
TEXAS P.E. #104123

RW BUILDING CONSULTANTS, INC.
P.O. Box 230 Valrico FL. 33595
Phone No.: 813.659.9197

TEXAS BOARD OF PROFESSIONAL ENGINEERS
CERTIFICATE OF REGISTRATION # F-11852

STATE OF TEXAS · LYNDON F. SCHMIDT · 104123 · LICENSED PROFESSIONAL ENGINEER
7.22.15

PRODUCT: THERMA-TRU FIBERGLASS DOOR

PART OR ASSEMBLY: VERTICAL CROSS SECTIONS

NO.	DATE	REVISIONS	BY
1	7/22/15	ADDED GENERAL NOTE 5.	LFS

DATE: 10/08/12
SCALE: N.T.S.
DWG. BY: JK
CHK. BY: LFS
DRAWING NO.: TX-4262
SHEET 8 OF 12

© 2012 R.W. BUILDING CONSULTANTS INC.

R:\Clients\Therma Tru PERMANENT\B - Texas Dept of Ins\TDI - DR 602 - 68 - 80 Glazed FG NonImp IS - OS Sgls Dbls w SLLC - Drawings\Current\TX-4262-63.dwg, 8

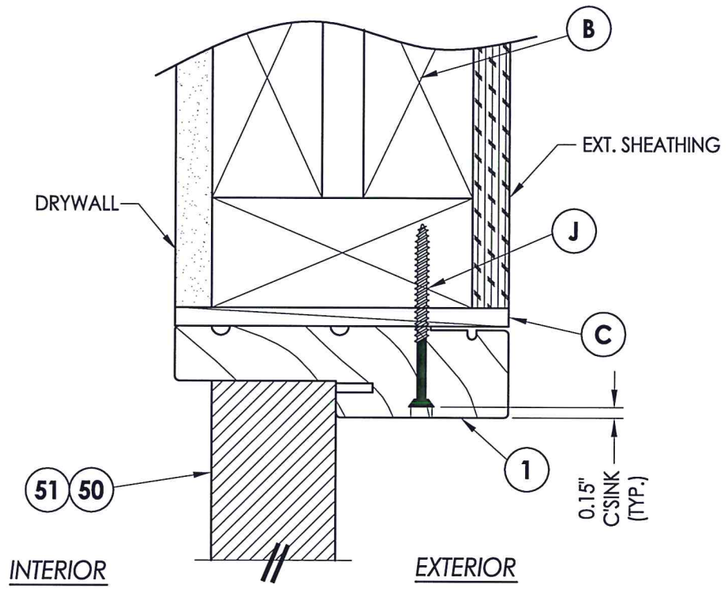

1/9 **VERTICAL CROSS SECTION**
Inswing shown - Outswing also approved

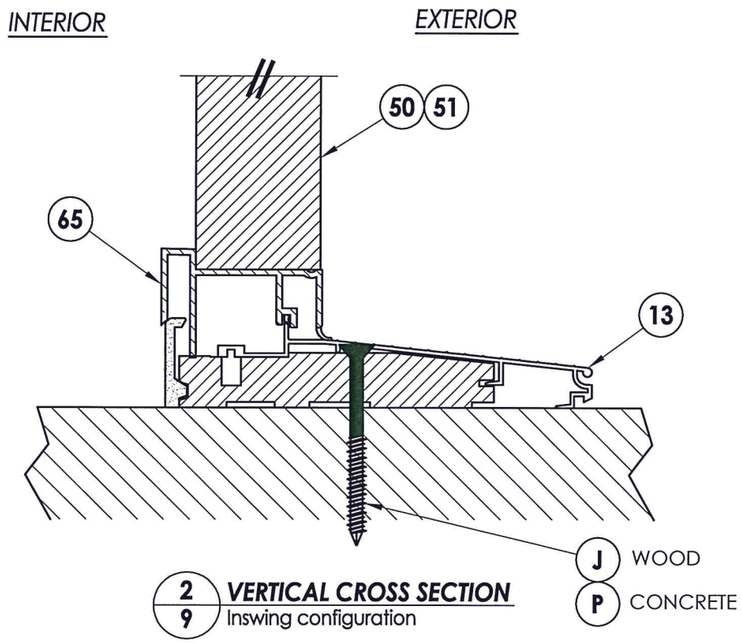

2/9 **VERTICAL CROSS SECTION**
Inswing configuration

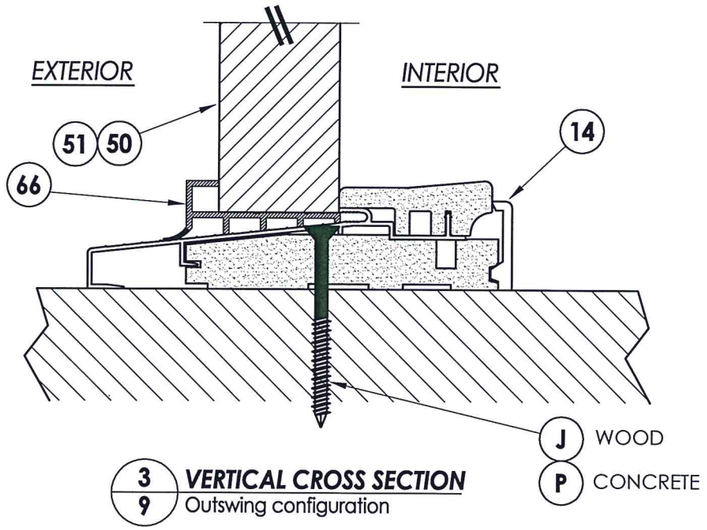

3/9 **VERTICAL CROSS SECTION**
Outswing configuration

STATE OF TEXAS
LYNDON F. SCHMIDT
104123
LICENSED PROFESSIONAL ENGINEER
7-22-15

Documents Prepared By: Lyndon F. Schmidt, P.E.
TEXAS P.E. #104123

RW BUILDING CONSULTANTS, INC.
P.O. Box 230 Valrico FL. 33595
Phone No.: 813.659.9197

TEXAS BOARD OF PROFESSIONAL ENGINEERS
CERTIFICATE OF REGISTRATION # F-11852

PRODUCT: THERMA-TRU FIBERGLASS DOOR

PART OR ASSEMBLY: VERTICAL CROSS SECTIONS

NO.	DATE	REVISIONS	BY
1.	7/22/15	ADDED GENERAL NOTE 5.	LFS

DATE: 10/08/12
SCALE: N.T.S.
DWG. BY: JK
CHK. BY: LFS
DRAWING NO.: TX-4262
SHEET 9 OF 12

© 2012 R.W. BUILDING CONSULTANTS INC.

R:\Clients\Therma Tru PERMANENT\B - Texas Dept of Ins\TDI - DR 602 - 68 - 80 Glazed FG NonImp IS - OS Sgls Dbls w SL\C - Drawings\Current\TX-4262-63.dwg, 9

2X FRAMING TO BE DESIGNED BY THE ENGINEER OR ARCHITECT OF RECORD BASED ON WIND LOADS AND THE CLADDING BEING USED (TYP.).

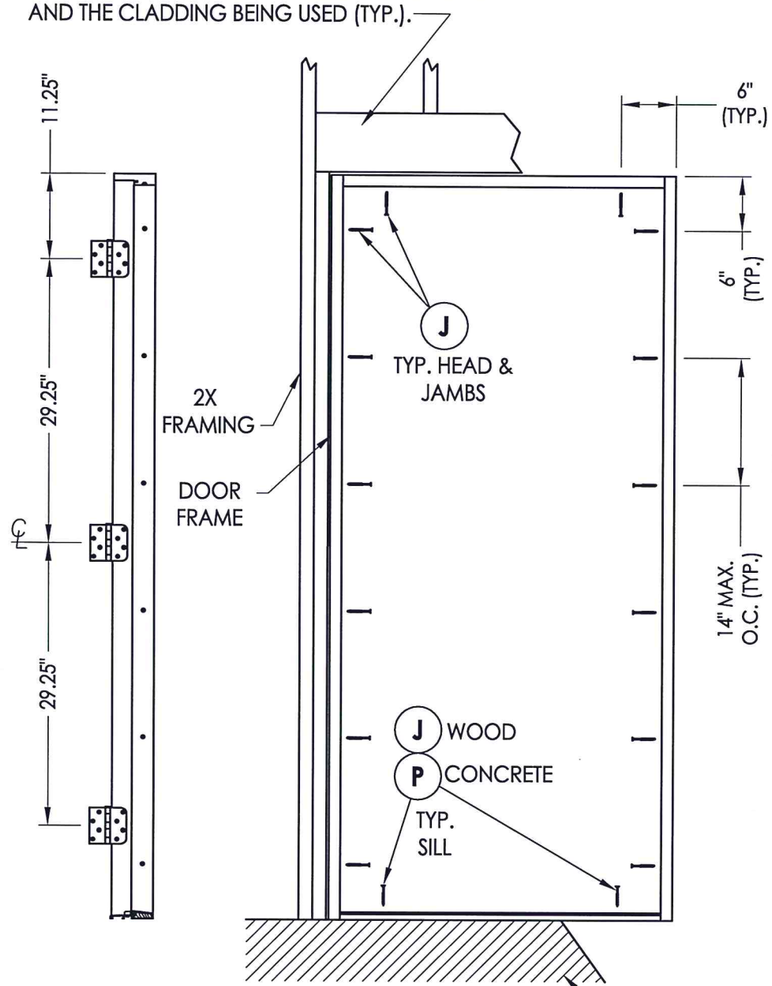

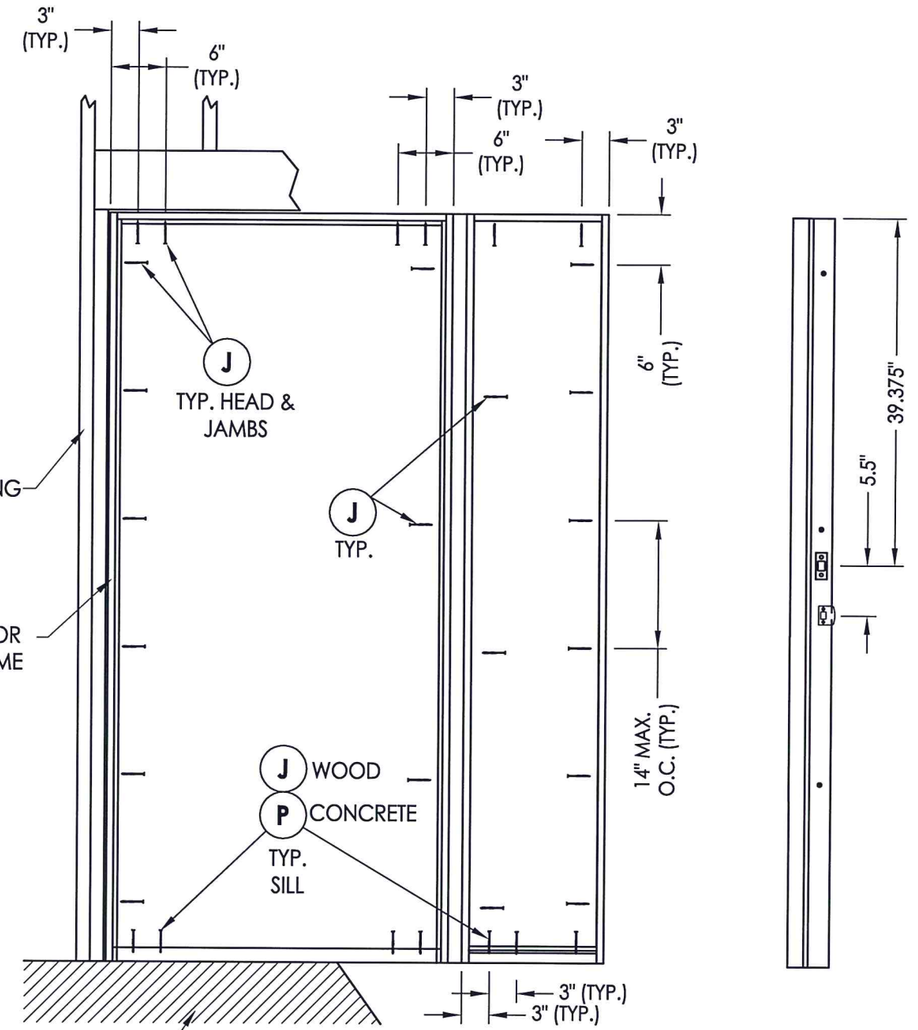

FLOOR SUBSTRATE MATERIAL
CONCRETE (MIN. 3000 PSI)
WOOD (S.G. >= 0.42)

HINGE JAMB

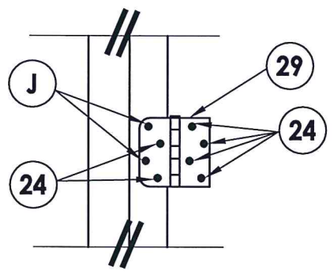

HINGE DETAIL
Inswing

FRAME ANCHORING
X

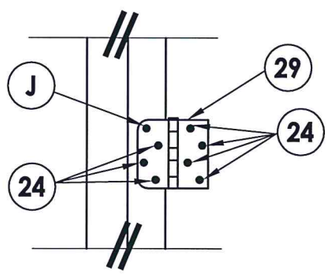

HINGE DETAIL
Outswing

FRAME ANCHORING
OX / XO

STRIKE JAMB

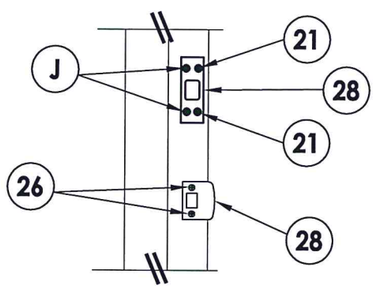

LATCH & DEADBOLT STRIKE DETAIL
Kwikset Hardware - Standard Strike

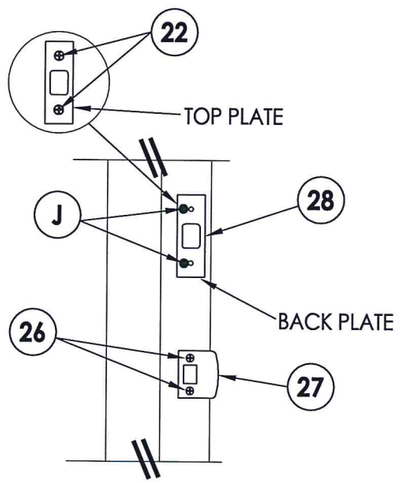

LATCH & DEADBOLT STRIKE DETAIL
Schlage Hardware - Standard Strike

STATE OF TEXAS
LYNDON F. SCHMIDT
104123
LICENSED PROFESSIONAL ENGINEER

Documents Prepared By: Lyndon F. Schmidt, P.E.
TEXAS P.E. #104123

R.W. BUILDING CONSULTANTS, INC.
P.O. Box 230 Valrico FL 33595
Phone No.: 813.659.9197

TEXAS BOARD OF PROFESSIONAL ENGINEERS
CERTIFICATE OF REGISTRATION # F-11852

PRODUCT: *THERMA-TRU FIBERGLASS DOOR*

PART OR ASSEMBLY: *FRAME ANCHORING*

NO.	DATE	REVISIONS	BY
1	7/22/15	ADDED GENERAL NOTE 5.	LFS

DATE: 10/08/12
SCALE: N.T.S.
DWG. BY: JK
CHK. BY: LFS
DRAWING NO.: TX-4262
SHEET 10 OF 12

© 2012 R.W. BUILDING CONSULTANTS INC.

R:\Clients\Therma Tru PERMANENT\B - Texas Dept of Ins\TDI - DR 602 - 68 - 80 Glazed FG NonImp IS - OS Sgls Dbls w SL\C - Drawings\Current\TX-4262-63.dwg, 10

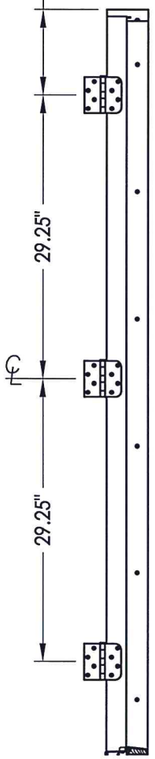

HINGE JAMB

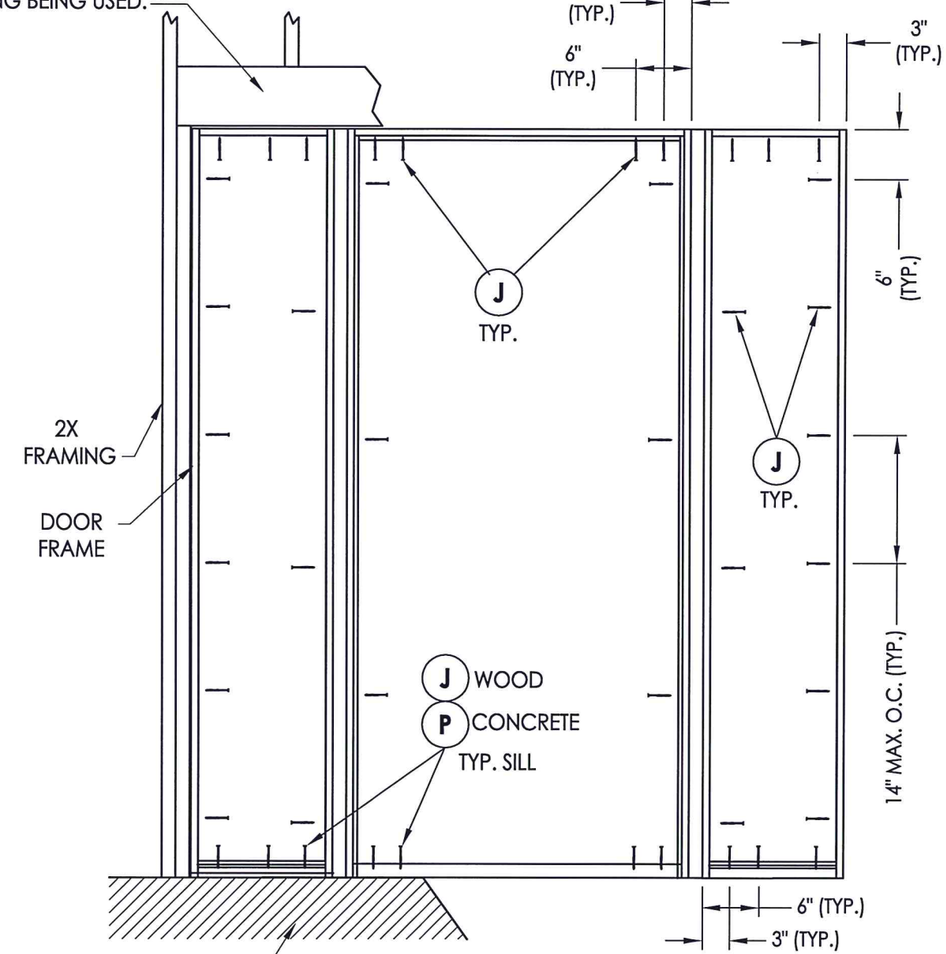

FRAME ANCHORING
OXO

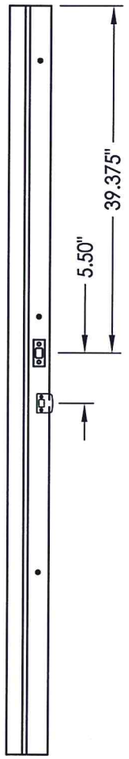

STRIKE JAMB

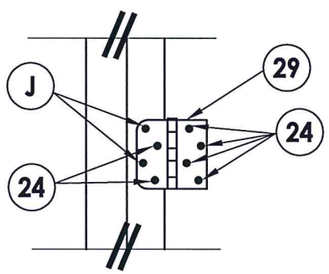

HINGE DETAIL
Inswing

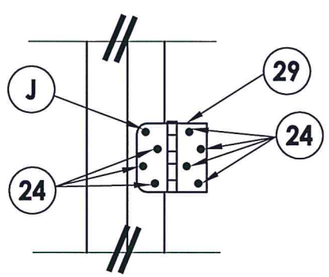

HINGE DETAIL
Outswing

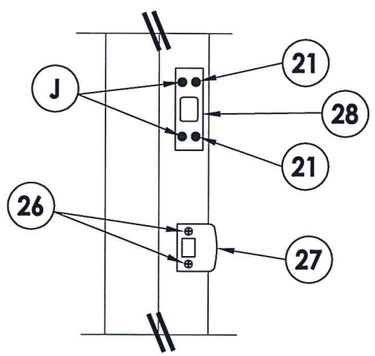

LATCH & DEADBOLT STRIKE DETAIL
Kwikset Hardware - Standard Strike

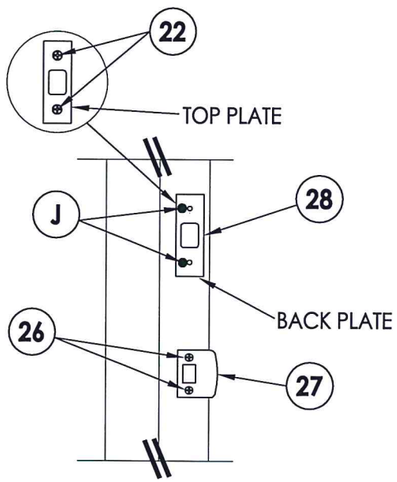

LATCH & DEADBOLT STRIKE DETAIL
Schlage Hardware - Standard Strike

STATE OF TEXAS
LYNDON F. SCHMIDT
104123
LICENSED PROFESSIONAL ENGINEER
7.22.15

Documents Prepared By: Lyndon F. Schmidt, P.E.
TEXAS P.E. #104123

R|W BUILDING CONSULTANTS, INC.
P.O. Box 230 Valrico FL. 33595
Phone No.: 813.659.9197

TEXAS BOARD OF PROFESSIONAL ENGINEERS
CERTIFICATE OF REGISTRATION # F-11852

PRODUCT: *THERMA-TRU FIBERGLASS DOOR*

PART OR ASSEMBLY: *FRAME ANCHORING*

NO.	DATE	REVISIONS	BY
1	7/22/15	ADDED GENERAL NOTE 5.	LFS

DATE: 10/08/12
SCALE: N.T.S.
DWG. BY: JK
CHK. BY: LFS
DRAWING NO.: TX-4262
SHEET 11 OF 12

© 2012 R.W. BUILDING CONSULTANTS INC.

R:\Clients\Therma Tru PERMANENT\B - Texas Dept of Ins\TDI - DR 602 - 68 - 80 Glazed FG NonImp IS - OS Sgls Dbls w SL\C - Drawings\Current\TX-4262-63.dwg, 11

BILL OF MATERIALS

ITEM #	DESCRIPTION	MATERIAL
B	2X BUCK (G >= 0.42)	WOOD
C	1/4" MAX. SHIM SPACE	-
J	#10 X 2-1/2" PFH WOOD SCREW (MIN. EMB. = 1.15" HEAD/JAMBS, 1-1/2" SILL)	STEEL
M	#10 X 2" PFH WOOD SCREW	STEEL
P	1/4" PFH ELCO OR ITW CONCRETE SCREW (1-3/4" MIN. EMB.)	STEEL
1	JAMB - FINGER JOINTED PINE	WOOD
7	WEATHERSTRIP (Long Reach by Therma-Tru)	FOAM
8	SWEEP	VINYL
9	WEATHERSTRIP (Medium Reach by Therma-Tru)	FOAM
13	INSWING THRESHOLD	ALUM/COMP
14	OUTSWING THRESHOLD	ALUM/COMP
21	#8 X 5/8" PFH WOOD SCREW	STEEL
22	10-32 X 3/8" PFH MACHINE SCREW	STEEL
24	#10 x 1" PFH WOOD SCREW	STEEL
26	#8 x 2" PFH WOOD SCREW	STEEL
27	LATCH STRIKE PLATE	STEEL
28	DEADBOLT STRIKE PLATE	STEEL
29	4" X 4" HINGE	STEEL
40	DOOR PANEL (SMOOTH STAR/FIBER CLASSIC)	-
41	DOOR PANEL (CLASSIC CRAFT)	-
50	SIDELITE PANEL (SMOOTH STAR/FIBER CLASSIC)	-
51	SIDELITE PANEL (CLASSIC CRAFT)	-
65	INSWING SIDELITE ADAPTER	PVC
66	OUTSWING SIDELITE ADAPTER	PVC
68	2X MULLION (G >= 0.55)	WOOD

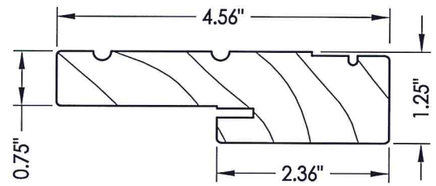

1 **WOOD JAMB**

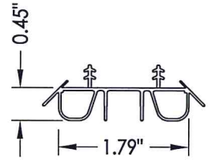

8 **SWEEP**

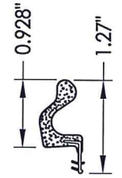

7 **WEATHERSTRIP** Long Reach

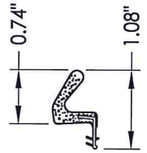

9 **WEATHERSTRIP** Medium Reach

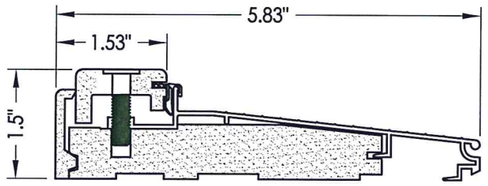

13 **INSWING THRESHOLD**

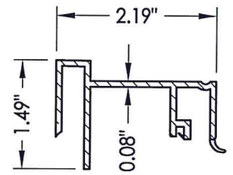

65 **INSWING SIDELITE ADAPTER**

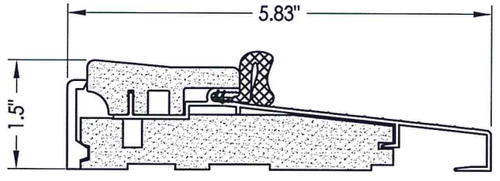

14 **OUTSWING THRESHOLD**

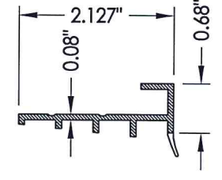

66 **OUTSWING SIDELITE ADAPTER**

CONCRETE ANCHOR NOTES:

1. *Concrete anchor locations at the corners may be adjusted to maintain the min. edge distance to mortar joints.*
2. *Concrete anchor locations noted as "MAX. ON CENTER" must be adjusted to maintain the min. edge distance to mortar joints, additional concrete anchors may be required to ensure the "MAX. ON CENTER" dimension are not exceeded.*
3. *Concrete anchor table:*

ANCHOR TYPE	ANCHOR SIZE	MIN. EMBEDMENT	MIN. CLEARANCE TO MASONRY EDGE	MIN. CLEARANCE TO ADJACENT ANCHOR
ITW TAPCON®	1/4"	1-3/4"	2-1/2"	3"
ELCO ULTRACON®	1/4"	1-3/4"	1"	3"

STATE OF TEXAS · LYNDON F. SCHMIDT · 104123 · LICENSED PROFESSIONAL ENGINEER

7/22/15

Documents Prepared By: Lyndon F. Schmidt, P.E.
TEXAS P.E. #104123

RW BUILDING CONSULTANTS, INC.
P.O. Box 230 Valrico FL. 33595
Phone No.: 813.659.9197

TEXAS BOARD OF PROFESSIONAL ENGINEERS
CERTIFICATE OF REGISTRATION # F-11852

PRODUCT: THERMA-TRU FIBERGLASS DOOR

PART OR ASSEMBLY: BILL OF MATERIALS & COMPONENTS

NO.	DATE	REVISIONS	BY
1	7/22/15	ADDED GENERAL NOTE 5.	LFS

DATE: 10/08/12
SCALE: N.T.S.
DWG. BY: JK
CHK. BY: LFS
DRAWING NO.: TX-4262
SHEET 12 OF 12

© 2012 R.W. BUILDING CONSULTANTS INC.

R:\Clients\Therma Tru PERMANENT\B - Texas Dept of Ins\TDI - DR 602 - 68 - 80 Glazed FG NonImp IS - OS Sgls Dbls w SL\C - Drawings\Current\TX-4262-63.dwg, 12