# THERMA TRU®

THERMA TRU DOORS
118 INDUSTRIAL DR., EDGERTON, OH 43517

# *"VENTED" SIDELITES w/ GLAZED FIBERGLASS DOOR*

## *INSWING*

## *"NON-IMPACT"*

EVALUATED FOR USE IN THE STATE OF TEXAS

The Fiberglass Door described herein complies with the 2006 International Residential Code (IRC), Sections R301 & R613 and the 2006 International Building Code (IBC), Sections 1405.12, 1609, 1714.5, 2403 and 2404 (including Texas revisions) subject to the following conditions:

1. Anchors shall be as listed and spaced as shown in the details. Anchor embedment to base material shall be beyond wall dressing or stucco.
2. When used in areas requiring wind-borne debris protection this product is required to be protected with an impact resistant covering that complies with Section R301.2.1.2 of the IRC and Section 1609.1.2 of the IBC.
3. Allowable design pressure requirements must be equal to or less than the design pressure rating shown in the design pressure chart, sheet 1 of this drawing.
4. Conditions not covered by this drawing are subject to further engineering analysis.
5. Fiber-Classic and Smooth-Star Door and Sidelite panels require the use of "J" part numbers. These door and sidelite panels must be stained or painted within six months of installation.


| TABLE OF CONTENTS | |
|---|---|
| **SHEET#** | **DESCRIPTION** |
| 1 | Typical elevations, design pressures & general notes |
| 2 | Door panel details |
| 3 | Sidelite panel details and glazing details |
| 4 | Elevations |
| 5 | Horizontal cross sections |
| 6 | Vertical cross sections |
| 7 | Frame anchoring |
| 8 | Hardware details |
| 9 | Hardware strike details |
| 10 | Bill of materials and components |


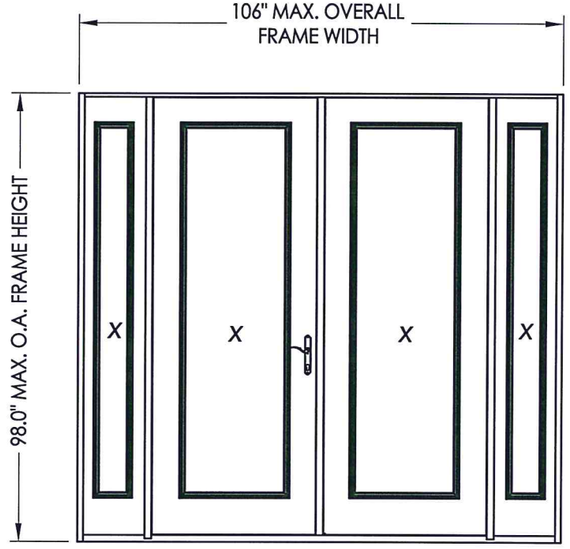








| CONFIGURATION | MAX. FRAME DIMENSION | DESIGN PRESSURE (PSF) Multi-Point Door Lock | |
|---|---|---|---|
| | | POSITIVE | NEGATIVE |
| XX | 53.375" x 98.0" | +40.0 | -40.0 |
| XXX | 69.0" x 98.0" | +40.0 | -40.0 |
| XXXX | 106.0" x 98.0" | +25.0 | -25.0 |

STATE OF TEXAS
LYNDON F. SCHMIDT
104123
LICENSED PROFESSIONAL ENGINEER
7.21.15


Documents Prepared By: Lyndon F. Schmidt, P.E.
TEXAS P.E. #104123

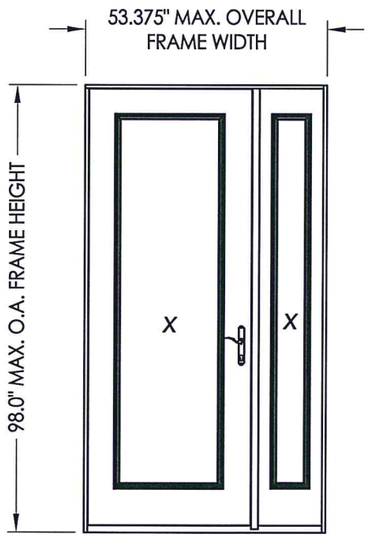RW BUILDING CONSULTANTS, INC.
P.O. Box 230 Valrico FL. 33595
Phone No.: 813.659.9197

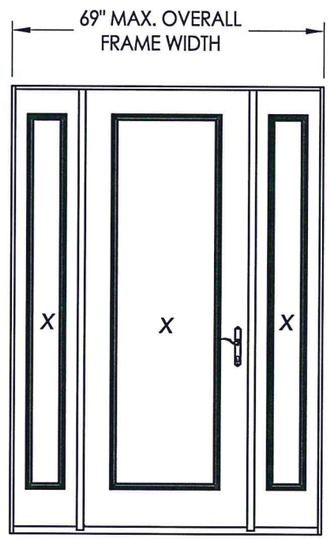TEXAS BOARD OF PROFESSIONAL ENGINEERS
CERTIFICATE OF REGISTRATION # F-11852


PRODUCT: THERMA TRU

PART OR ASSEMBLY: TYPICAL ELEVATION, DESIGN PRESSURES & GENERAL NOTES

| NO. | DATE | BY |
|---|---|---|
| 1 | 7/16/15 | LFS |

REVISIONS: ADDED GENERAL NOTE 5.

DATE: 1/2/13
SCALE: N.T.S.
DWG. BY: JK
CHK. BY: LFS
DRAWING NO.: TX-4294
SHEET 1 OF 10

© 2013 R.W. BUILDING CONSULTANTS INC.

R:\Clients\Therma Tru PERMANENT\B - Texas Dept of Ins\TDI - DR 641 - 68 - 80 Glazed SS FG NonImp IS Vented Sidelites\C - Drawings\Current\TX-4294.dwg, TX-4294




**1/2 HORIZONTAL CROSS SECTION**




**40 DOOR PANEL (SMOOTH STAR / FIBER CLASSIC)**
Multi-point Lockset

| HARDWARE TABLE | |
|---|---|
| **MANUFACTURER** | **MODEL** |
| HOPPE | MULTI-POINT: HLS 9000 SERIES |

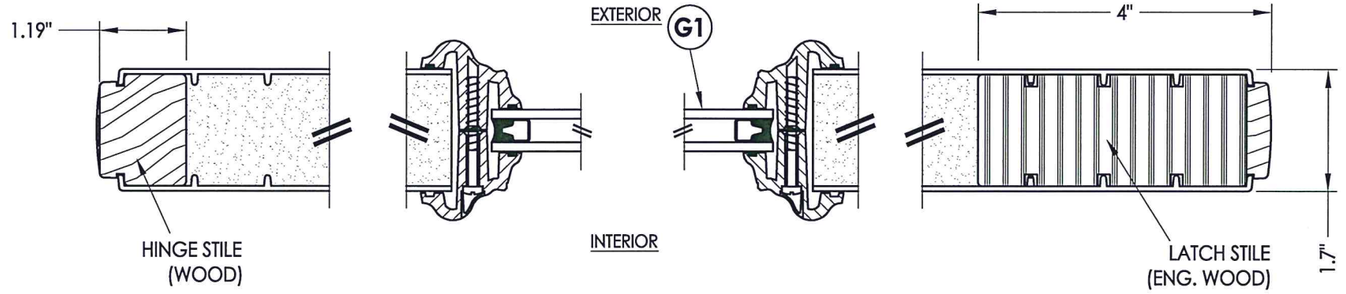


**2/2 VERTICAL CROSS SECTION**

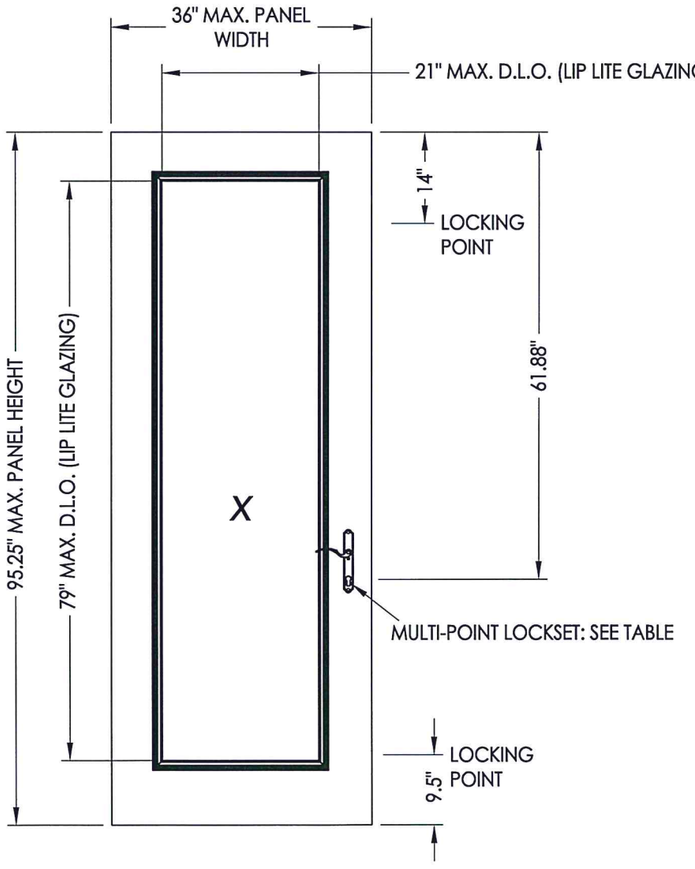
Documents Prepared By: Lyndon F. Schmidt, P.E.
TEXAS P.E. #104123
R|W BUILDING CONSULTANTS, INC.
P.O. Box 230 Valrico FL. 33595
Phone No.: 813.659.9197
TEXAS BOARD OF PROFESSIONAL ENGINEERS
CERTIFICATE OF REGISTRATION # F-11852


STATE OF TEXAS · LICENSED PROFESSIONAL ENGINEER · LYNDON F. SCHMIDT · 104123

PRODUCT: *THERMA TRU*

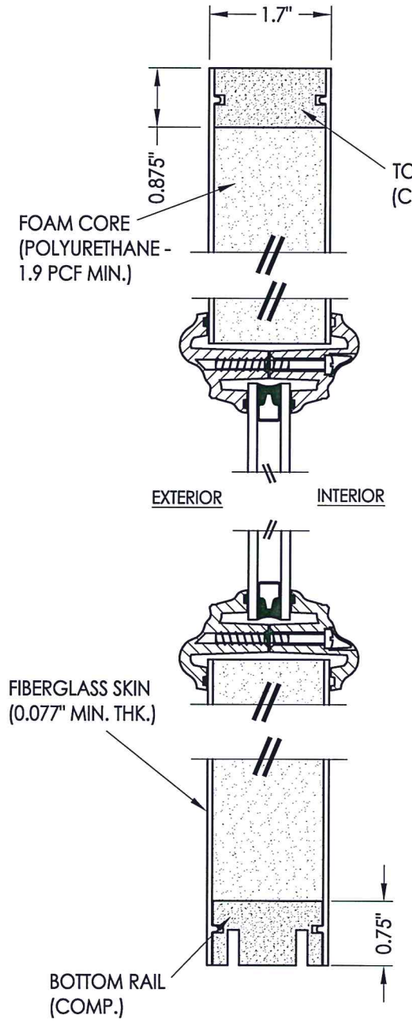PART OR ASSEMBLY: *DOOR PANEL DETAILS*

| NO. | DATE | REVISIONS | BY |
|---|---|---|---|
| 1 | 7/16/15 | ADDED GENERAL NOTE 5. | LFS |

DATE: 1/2/13
SCALE: N.T.S.
DWG. BY: JK
CHK. BY: LFS
DRAWING NO.: TX-4294
SHEET 2 OF 10

© 2013 R.W. BUILDING CONSULTANTS INC.

R:\Clients\Therma Tru PERMANENT\B - Texas Dept of Ins\TDI - DR 641 - 68 - 80 Glazed SS FG NonImp IS Vented Sidelites\C - Drawings\Current\TX-4294.dwg, 2.4




**1/3 HORIZONTAL CROSS SECTION**
Lip Lite Glazing




**50 SIDELITE PANEL**
VENTED

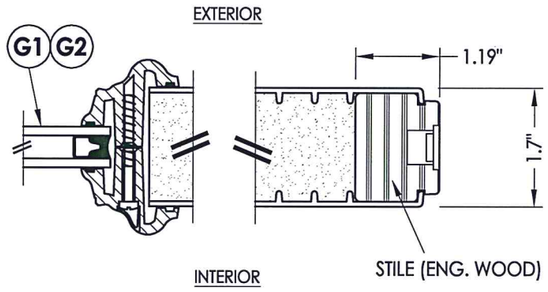


**G1 GLAZING DETAIL (1/2" IG)**
Lip Lite Frame (BTS)

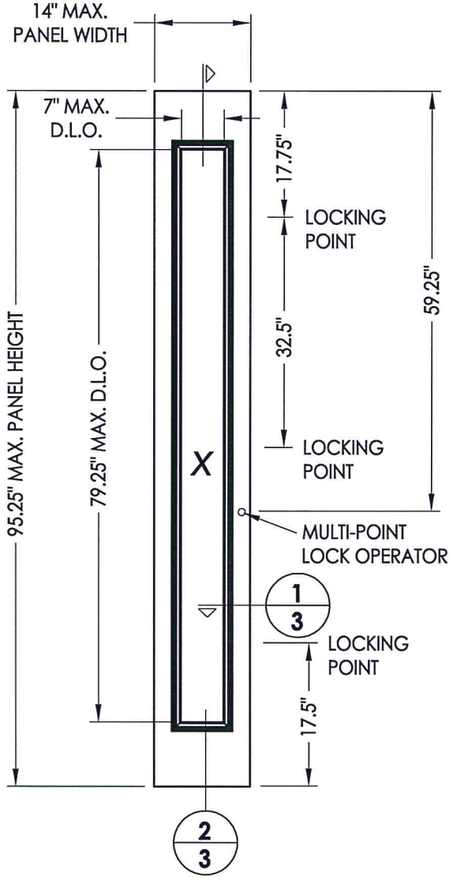


**G2 GLAZING DETAIL (1" IG)**
Lip Lite Frame (BTS)

| HARDWARE TABLE | |
|---|---|
| MANUFACTURER | MODEL |
| HOPPE | MULTI-POINT: OSL SERIES (Sidelite) |

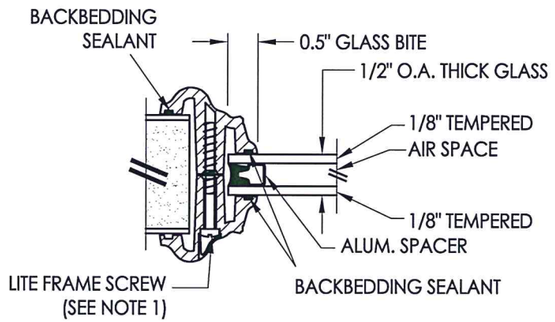NOTE:
1. Lite frame screws (#8 x 1-1/2" PH SMS), 16 total per sidelite, evenly spaced.
2. Lite frame screws (#8 x 1-1/2" PH SMS), 24 total per door, evenly spaced.

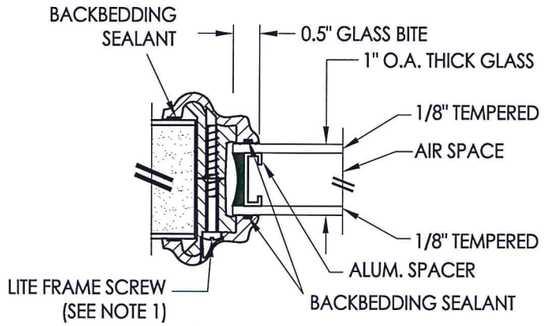


**2/3 VERTICAL CROSS SECTION**

Documents Prepared By: Lyndon F. Schmidt, P.E.
TEXAS P.E. #104123
BUILDING CONSULTANTS, INC.
P.O. Box 230 Valrico FL. 33595
Phone No.: 813.659.9197
TEXAS BOARD OF PROFESSIONAL ENGINEERS
CERTIFICATE OF REGISTRATION # F-11852

PRODUCT: THERMA TRU

PART OR ASSEMBLY: SIDELITE PANEL DETAILS & GLAZING DETAILS
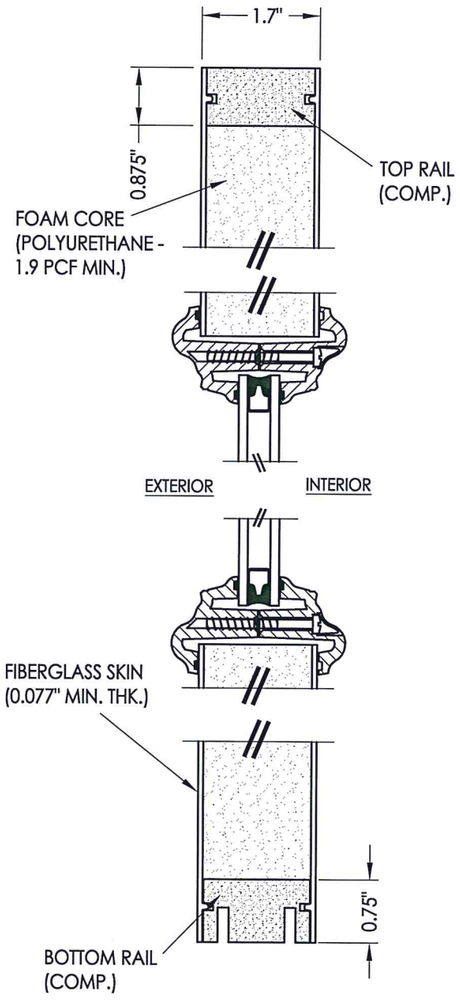
| NO. | DATE | REVISIONS | BY |
|---|---|---|---|
| 1 | 7/16/15 | ADDED GENERAL NOTE 5. | LFS |

DATE: 1/2/13
SCALE: N.T.S.
DWG. BY: JK
CHK. BY: LFS
DRAWING NO.: TX-4294
SHEET 3 OF 10

© 2013 R.W. BUILDING CONSULTANTS INC.

R:\Clients\Therma Tru PERMANENT\B - Texas Dept of Ins\TDI - DR 641 - 68 - 80 Glazed SS FG NonImp IS Vented Sidelites\C - Drawings\Current\TX-4294.dwg, 3.4




ELEVATION XX




ELEVATION XXX

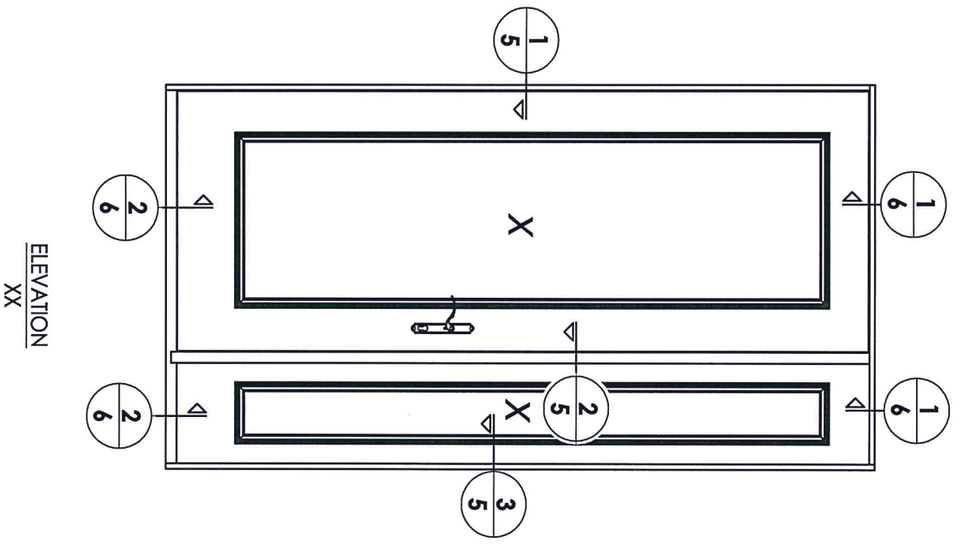


ELEVATION XXXX

STATE OF TEXAS
LYNDON F. SCHMIDT
104123
LICENSED PROFESSIONAL ENGINEER
3.21.15
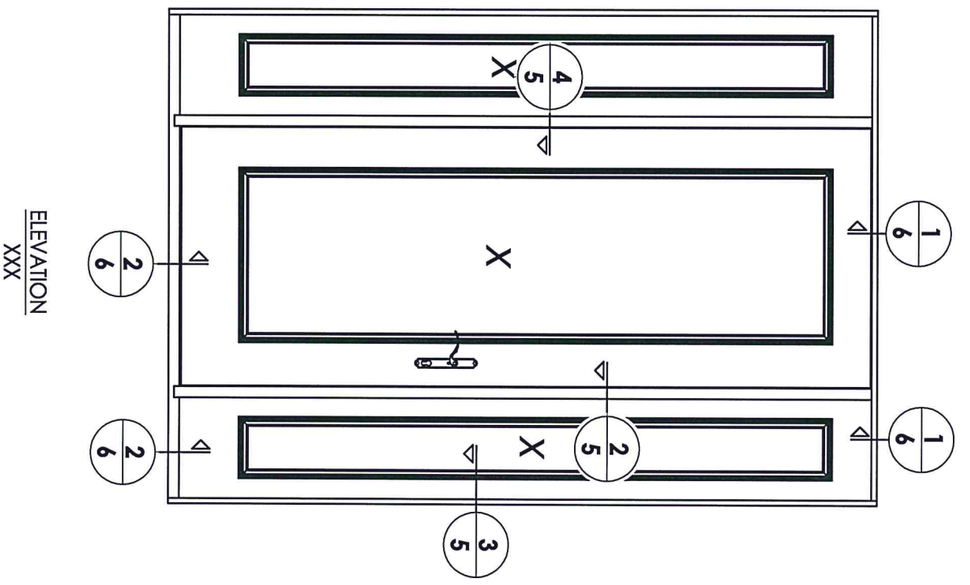
| | | | |
|---|---|---|---|
| | | | |
| | | | |
| | | | |
| | | | |
| 1 | 7/16/15 | ADDED GENERAL NOTE 5. | LFS |
| NO. | DATE | REVISIONS | BY |

PRODUCT: THERMA TRU

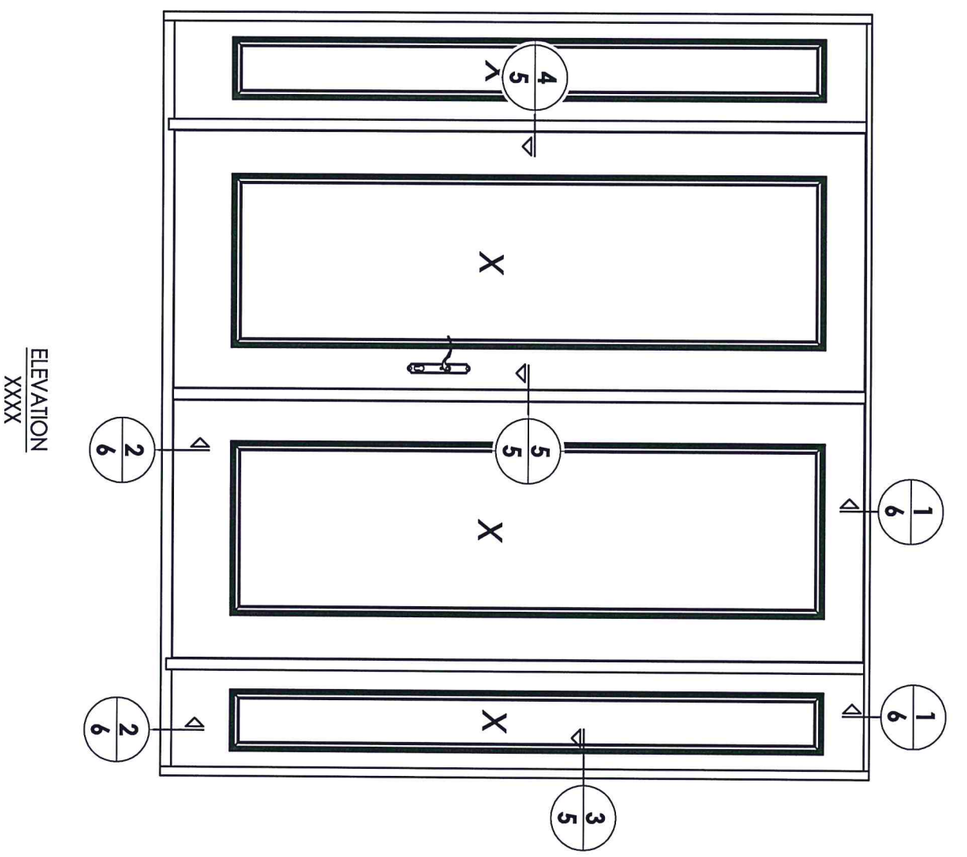PART OR ASSEMBLY: ELEVATIONS

DATE: 1/2/13
SCALE: N.T.S.
DWG. BY: JK
CHK. BY: LFS
DRAWING NO.: TX-4294
SHEET 4 OF 10

Documents Prepared By: Lyndon F. Schmidt, P.E.
TEXAS P.E. #104123

RW BUILDING CONSULTANTS, INC.
P.O. Box 230 Valrico FL. 33595
Phone No.: 813.659.9197

TEXAS BOARD OF PROFESSIONAL ENGINEERS
CERTIFICATE OF REGISTRATION # F-11852

© 2013 R.W. Building Consultants Inc.




1/5 **HORIZONTAL CROSS SECTION**

INTERIOR

EXTERIOR

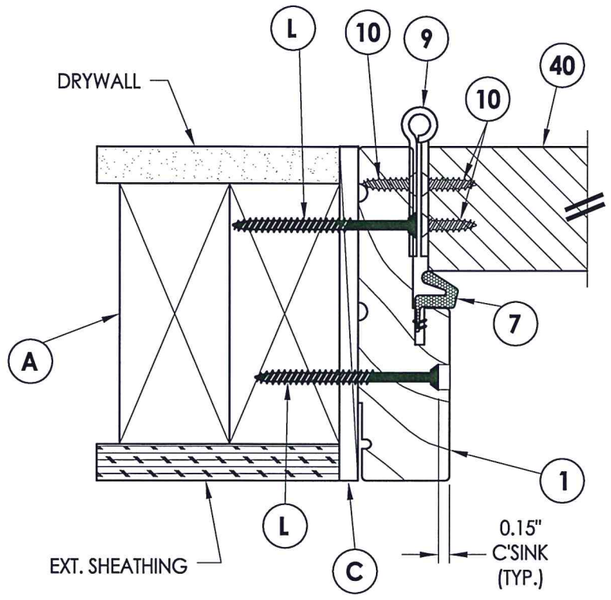


3/5 **HORIZONTAL CROSS SECTION**




2/5 **HORIZONTAL CROSS SECTION**

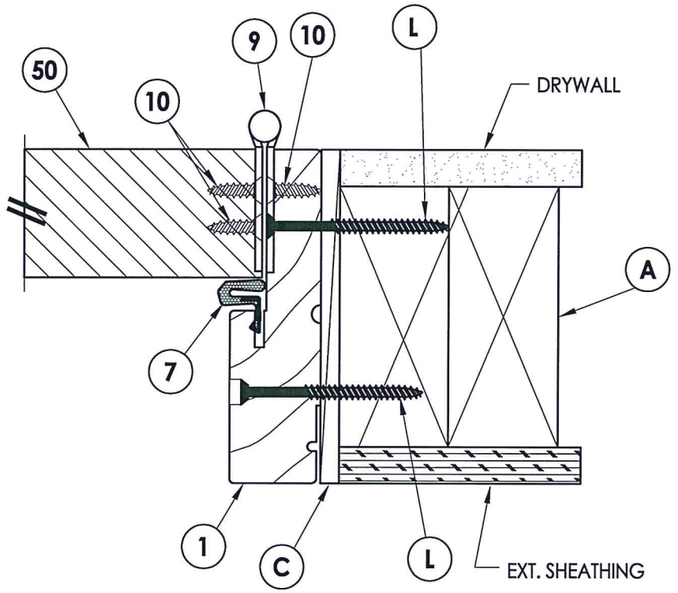


4/5 **HORIZONTAL CROSS SECTION**

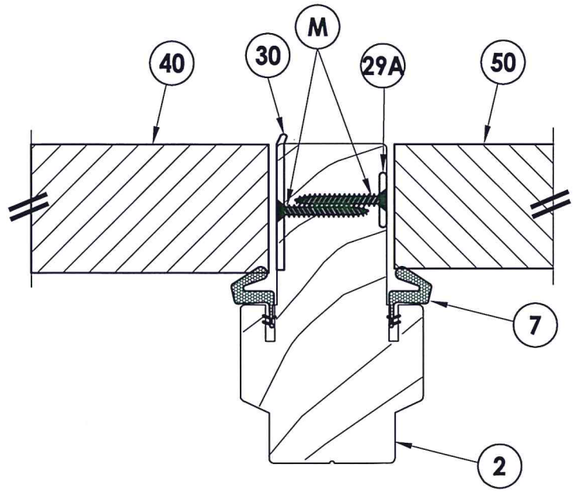


5/5 **HORIZONTAL CROSS SECTION**

Documents Prepared By: Lyndon F. Schmidt, P.E.
TEXAS P.E. #104123
BUILDING CONSULTANTS, INC.
P.O. Box 230 Valrico FL. 33595
Phone No.: 813.659.9197
TEXAS BOARD OF PROFESSIONAL ENGINEERS
CERTIFICATE OF REGISTRATION # F-11852

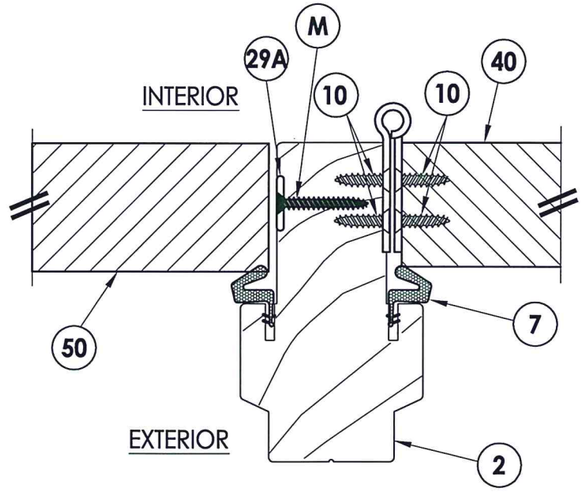STATE OF TEXAS
LYNDON F. SCHMIDT
104123
LICENSED PROFESSIONAL ENGINEER
7/16/15

PRODUCT: THERMA-TRU

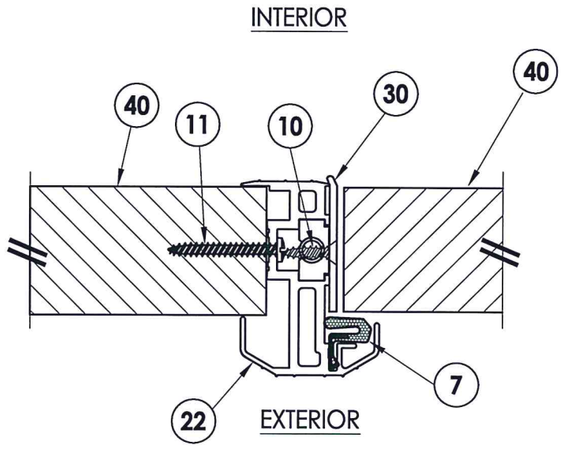PART OR ASSEMBLY: HORIZONTAL CROSS SECTIONS

| NO. | DATE | REVISIONS | BY |
|---|---|---|---|
| 1 | 7/16/15 | ADDED GENERAL NOTE 5. | LFS |

DATE: 1/2/13
SCALE: N.T.S.
DWG. BY: JK
CHK. BY: LFS
DRAWING NO.: TX-4294
SHEET 5 OF 10

© 2013 R.W. BUILDING CONSULTANTS INC.

R:\Clients\Therma Tru PERMANENT\B - Texas Dept of Ins\TDI - DR 641 - 68 - 80 Glazed SS FG NonImp IS Vented Sidelites\C - Drawings\Current\TX-4294.dwg, 5.4




1/6 **VERTICAL CROSS SECTION**




2/6 **VERTICAL CROSS SECTION**
Inswing sill

STATE OF TEXAS
LYNDON F. SCHMIDT
104123
LICENSED PROFESSIONAL ENGINEER

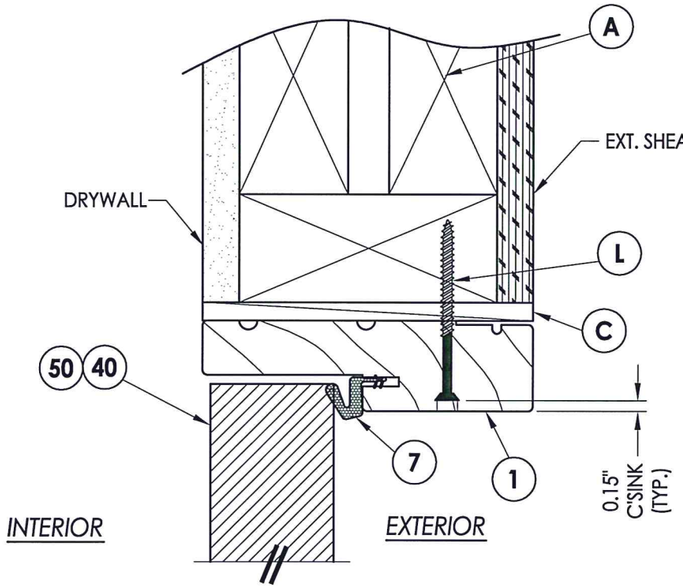7.2.13

Documents Prepared By: Lyndon F. Schmidt, P.E.
TEXAS P.E. #104123

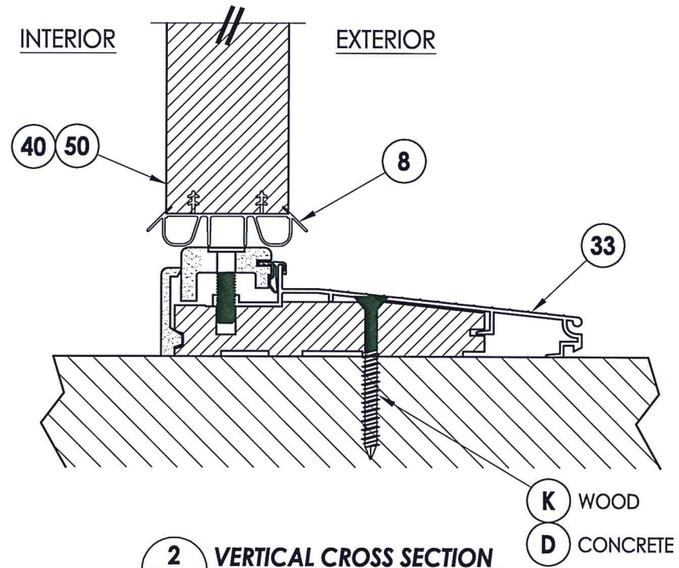RW BUILDING CONSULTANTS, INC.
P.O. Box 230 Valrico FL. 33595
Phone No.: 813.659.9197

TEXAS BOARD OF PROFESSIONAL ENGINEERS
CERTIFICATE OF REGISTRATION # F-11852

PRODUCT: *THERMA-TRU*

PART OR ASSEMBLY:
*VERTICAL CROSS SECTIONS*

| NO. | DATE | REVISIONS | BY |
|---|---|---|---|
| 1 | 7/16/15 | ADDED GENERAL NOTE 5. | LFS |

DATE: 1/2/13
SCALE: N.T.S.
DWG. BY: JK
CHK. BY: LFS
DRAWING NO.: TX-4294
SHEET 6 OF 10

© 2013 R.W. BUILDING CONSULTANTS INC.

R:\Clients\Therma Tru PERMANENT\B - Texas Dept of Ins\TDI - DR 641 - 68 - 80 Glazed SS FG NonImp IS Vented Sidelites\C - Drawings\Current\TX-4294.dwg, 6.4










**HINGE JAMB**

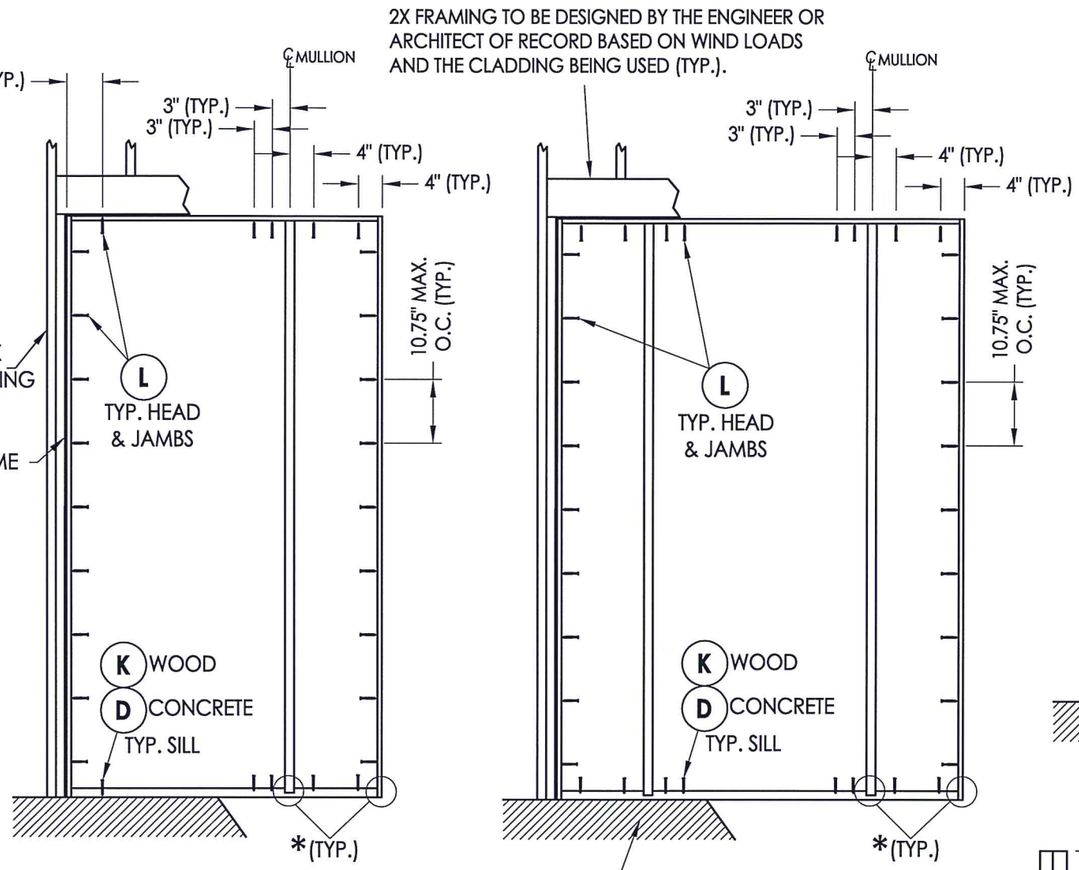


**HINGE DETAIL**

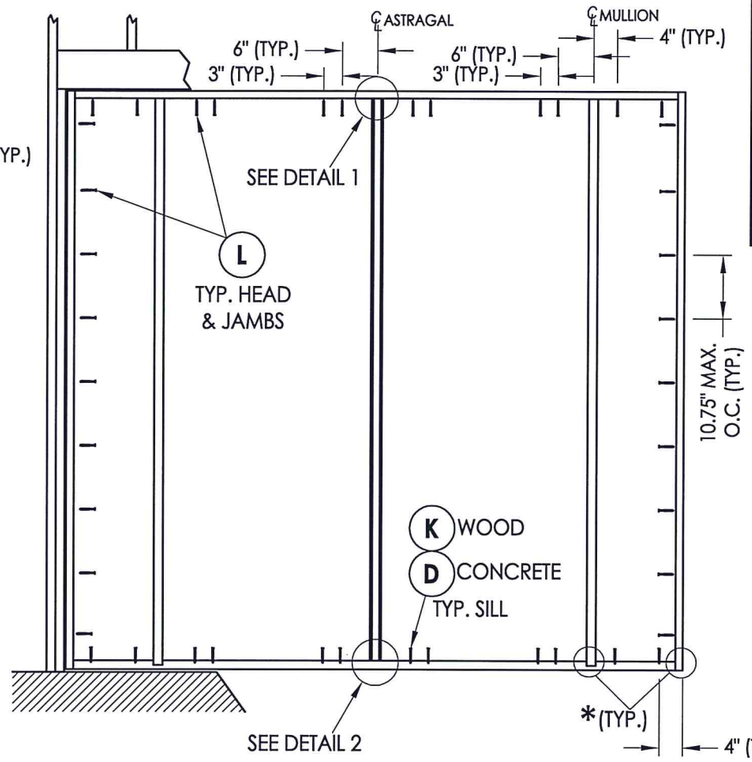


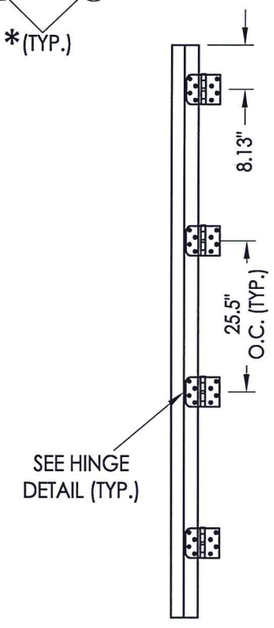***DETAIL 1***
Astragal & Shootbolt
Strike plate @ head
(Multi-point Lockset)

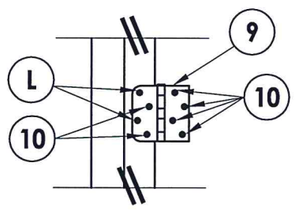


***DETAIL 2***
Astragal & Shootbolt
Strike plate @ sill
(Multi-point Lockset)

* The frame jambs and vertical mullions are secured to the head and sill with (3) #8 x 2-1/2" wood screws each.

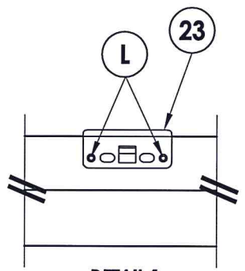*CONCRETE ANCHOR NOTES:*

1. *Concrete anchor locations at the corners may be adjusted to maintain the min. edge distance to mortar joints.*
2. *Concrete anchor locations noted as "MAX. ON CENTER" must be adjusted to maintain the min. edge distance to mortar joints, additional concrete anchors may be required to ensure the "MAX. ON CENTER" dimension are not exceeded.*
3. *Concrete anchor table:*
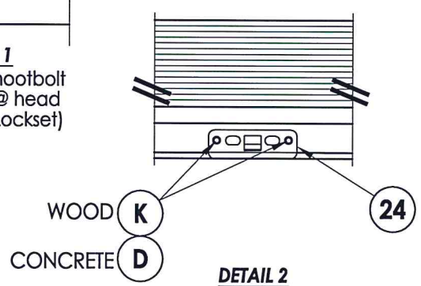
| ANCHOR TYPE | ANCHOR SIZE | MIN. EMBEDMENT | MIN. CLEARANCE TO MASONRY EDGE | MIN. CLEARANCE TO ADJACENT ANCHOR |
|---|---|---|---|---|
| ITW TAPCON® | 1/4" | 1-3/4" | 2-1/2" | 3" |
| ELCO ULTRACON® | 1/4" | 1-3/4" | 1" | 3" |


STATE OF TEXAS
LYNDON F. SCHMIDT
104123
LICENSED PROFESSIONAL ENGINEER

Documents Prepared By: Lyndon F. Schmidt, P.E.
TEXAS P.E. #104123

R.W. BUILDING CONSULTANTS, INC.
P.O. Box 230 Valrico FL. 33595
Phone No.: 813.659.9197

TEXAS BOARD OF PROFESSIONAL ENGINEERS
CERTIFICATE OF REGISTRATION # F-11852


PRODUCT: *THERMA-TRU*

PART OR ASSEMBLY: *FRAME ANCHORING*

| NO. | DATE | REVISIONS | BY |
|---|---|---|---|
| 1 | 7/16/15 | ADDED GENERAL NOTE 5. | LFS |

DATE: 1/2/13
SCALE: N.T.S.
DWG. BY: JK
CHK. BY: LFS
DRAWING NO.: TX-4294
SHEET 7 OF 10

© 2013 R.W. BUILDING CONSULTANTS INC.

R:\Clients\Therma Tru PERMANENT\B - Texas Dept of Ins\TDI - DR 641 - 68 - 80 Glazed SS FG NonImp IS Vented Sidelites\C - Drawings\Current\TX-4294.dwg, 7.4







**22 COASTAL ALUMINUM ASTRAGAL**

**ASTRAGAL DETAILS**

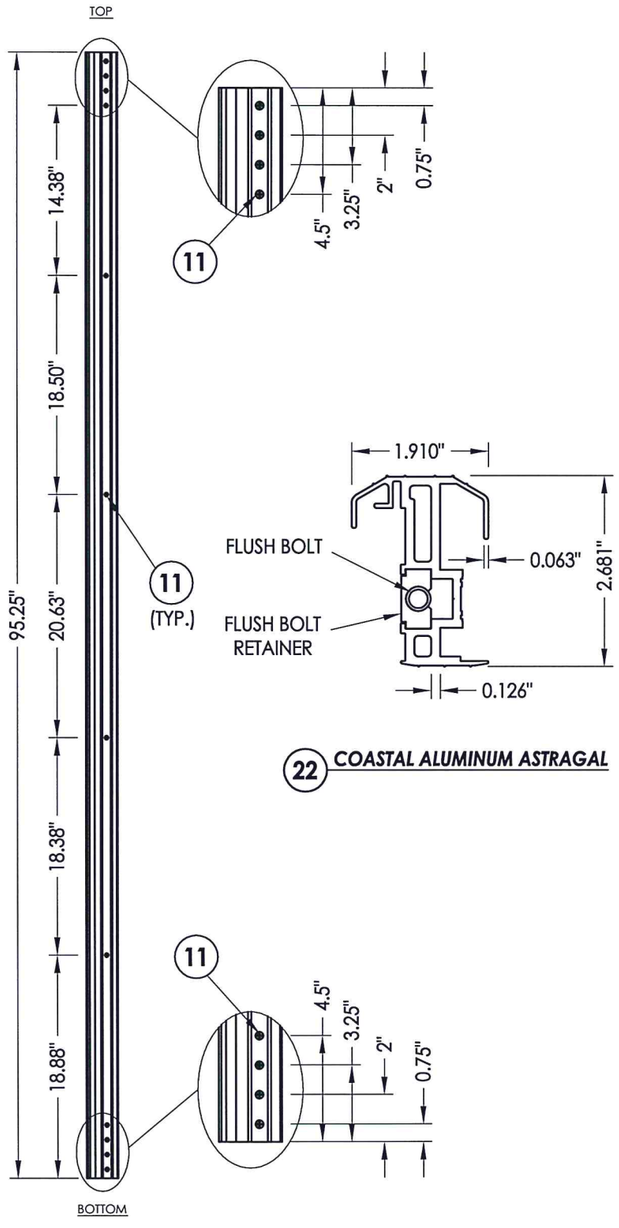


**HOPPE MULTI-POINT LOCK**
Manual Raised Tongue
Gear System
(Single Door)




**HOPPE MULTI-POINT LOCK**
Manual Shootbolt System
(Double Door)

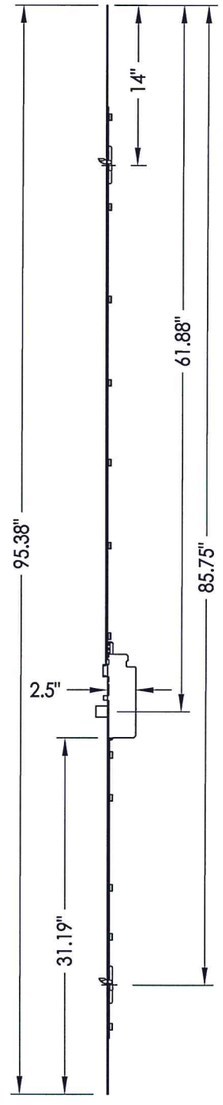


**HOPPE MULTI-POINT LOCK**
Manual Raised Tongue
Gear System
(Sidelite)

## HOPPE MULTI-POINT LOCK SYSTEMS

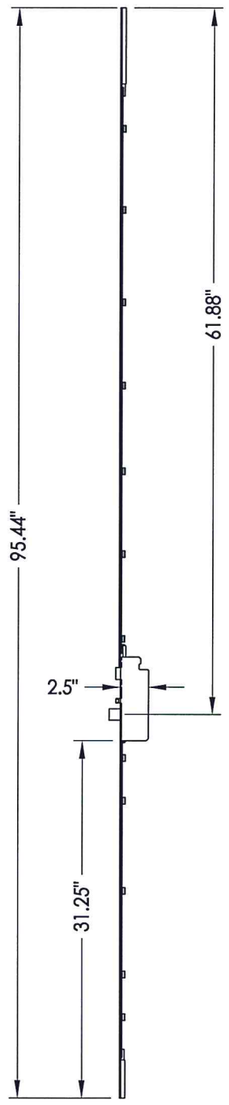STATE OF TEXAS
LYNDON F. SCHMIDT
104123
LICENSED PROFESSIONAL ENGINEER

Documents Prepared By: Lyndon F. Schmidt, P.E.
TEXAS P.E. #104123

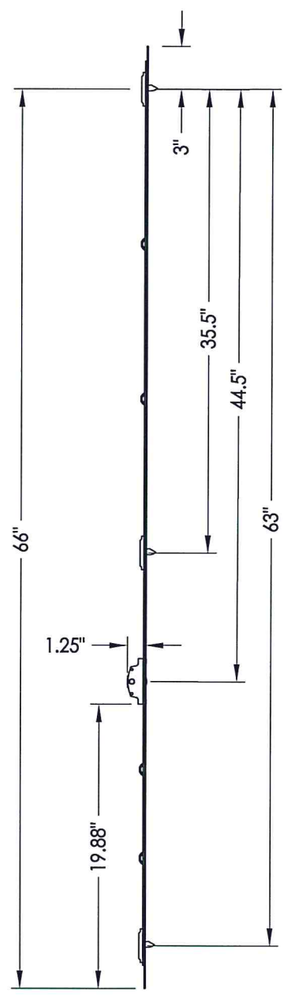RW BUILDING CONSULTANTS, INC.
P.O. Box 230 Valrico FL. 33595
Phone No.: 813.659.9197

TEXAS BOARD OF PROFESSIONAL ENGINEERS
CERTIFICATE OF REGISTRATION # F-11852

PRODUCT: *THERMA TRU*

PART OR ASSEMBLY: *HARDWARE DETAILS*

| NO. | DATE | REVISIONS | BY |
|---|---|---|---|
| 1 | 7/16/15 | ADDED GENERAL NOTE 5. | LFS |

DATE: 1/2/13
SCALE: N.T.S.
DWG. BY: JK
CHK. BY: LFS
DRAWING NO.: TX-4294
SHEET 8 OF 10

© 2013 R.W. BUILDING CONSULTANTS INC.

R:\Clients\Therma Tru PERMANENT\B - Texas Dept of Ins\TDI - DR 641 - 68 - 80 Glazed SS FG NonImp IS Vented Sidelites\C - Drawings\Current\TX-4294.dwg, 8.4




***TONGUE STRIKE DETAIL***
Single Door/Sidelite




***LATCH & DEADBOLT DETAIL***
Single Door

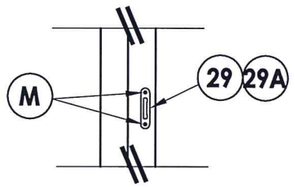


***LATCH & DEADBOLT DETAIL***
Double Door

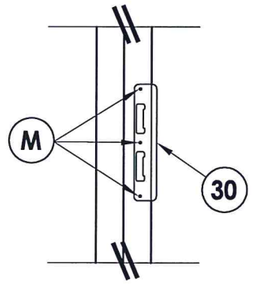


***STRIKE JAMB / MULLION***
Single Door

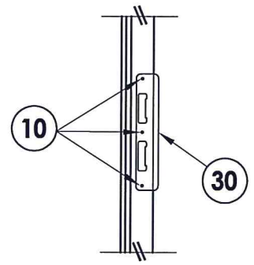


***STRIKE MULLION***
Sidelite

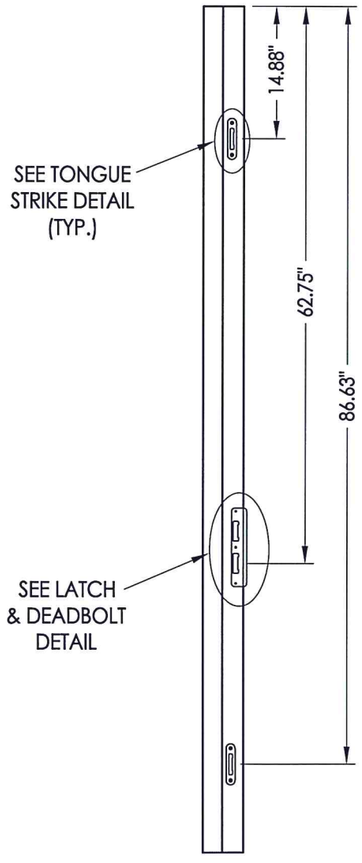


***ASTRAGAL STRIKE***
Double Door

## *MULTI-POINT LOCK STRIKE DETAILS*

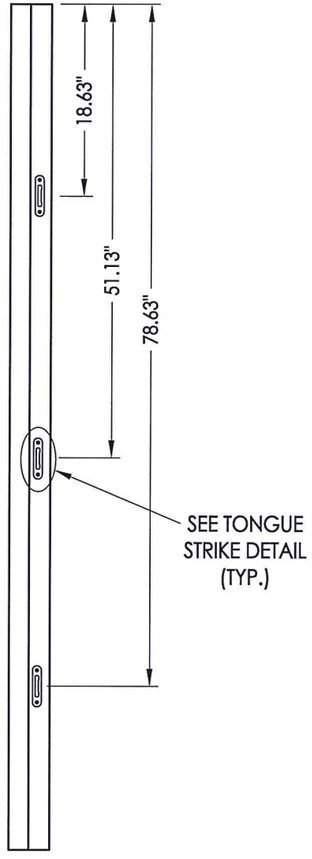
Documents Prepared By: Lyndon F. Schmidt, P.E.
TEXAS P.E. #104123

R.W. BUILDING CONSULTANTS, INC.
P.O. Box 230 Valrico FL. 33595
Phone No.: 813.659.9197

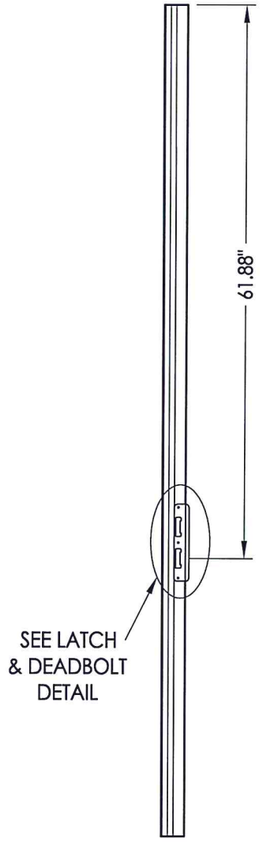TEXAS BOARD OF PROFESSIONAL ENGINEERS
CERTIFICATE OF REGISTRATION # F-11852


STATE OF TEXAS · LYNDON F. SCHMIDT · 104123 · LICENSED PROFESSIONAL ENGINEER

PRODUCT: *THERMA-TRU*

PART OR ASSEMBLY: *HARDWARE STRIKE DETAILS*

| NO. | DATE | BY | REVISIONS |
|---|---|---|---|

DATE: 1/2/13
SCALE: N.T.S.
DWG. BY: JK
CHK. BY: LFS
DRAWING NO.: TX-4294
SHEET 9 OF 10

© 2013 R.W. BUILDING CONSULTANTS INC.

R:\Clients\Therma Tru PERMANENT\B - Texas Dept of Ins\TDI - DR 641 - 68 - 80 Glazed SS FG NonImp IS Vented Sidelites\C - Drawings\Current\TX-4294.dwg, 9.4

## BILL OF MATERIALS

| ITEM # | DESCRIPTION | MATERIAL |
|---|---|---|
| A | 2X FRAMING (G >= 0.42) | WOOD |
| C | 1/4" MAX. SHIM SPACE | - |
| D | 1/4" ELCO OR ITW CONCRETE SCREW (1-3/4" MIN. EMBEDMENT) | STEEL |
| K | #12 X 3" PFH WOOD SCREW (1-1/2" MIN. EMBEDMENT) | STEEL |
| L | #10 X 2-1/2" PFH WOOD SCREW (1.15" MIN. EMBEDMENT) | STEEL |
| M | #8 X 1-1/4" PFH WOOD SCREW | STEEL |
| 1 | HEAD AND SIDE JAMB (FINGER-JONTED PINE) (G >= 0.42) | WOOD |
| 2 | INTEGRAL MULLION (FINGER-JONTED PINE) (G >= 0.42) | WOOD |
| 7 | WEATHER-STRIP (THERMA-TRU) | FOAM |
| 8 | DOOR BOTTOM SWEEP | PVC |
| 9 | 4" X 4" HINGE | STEEL |
| 10 | #10 X 3/4" PFH WOOD SCREW | STEEL |
| 11 | #10 X 1-3/4" PFH WOOD SCREW | STEEL |
| 22 | COASTAL ALUMINUM ASTRAGAL | ALUM |
| 23 | ASTRAGAL & SHOOTBOLT STRIKE PLATE (AT HEAD) | STEEL |
| 24 | ASTRAGAL & SHOOTBOLT STRIKE PLATE (AT SILL) | STEEL |
| 29 | TONGUE STRIKE PLATE (DOOR TONGUE SYSTEM) | STEEL |
| 29A | TONGUE STRIKE PLATE (SIDELITE TONGUE SYSTEM) | STEEL |
| 30 | LATCH & DEADBOLT STRIKE PLATE (TONGUE SYSTEM) | STEEL |
| 33 | INSWING THRESHOLD | ALUM/COMP |
| 40 | FIBERGLASS DOOR PANEL - SMOOTH STAR/ FIBER CLASSIC | - |
| 50 | FIBERGLASS SIDELITE PANEL - SMOOTH STAR/ FIBER CLASSIC | - |




**2 INTEGRAL MULLION**




**33 INSWING THRESHOLD**

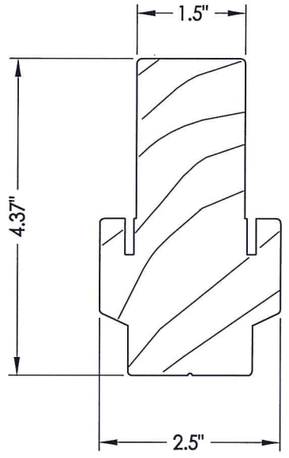


**1 HEAD & JAMB**

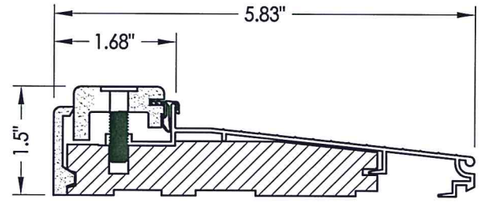


**23 ASTRAGAL & SHOOTBOLT**
Strike plate @ head

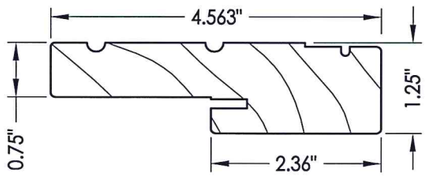


**24 ASTRAGAL & SHOOTBOLT**
Strike plate @ sill

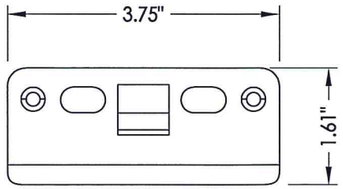


**29A TONGUE STRIKE PLATE**
Sidelite Tongue system

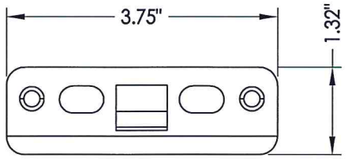


**29 TONGUE STRIKE PLATE**
Door Tongue system

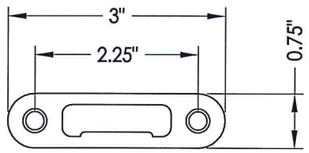


**30 LATCH & DEADBOLT STRIKE PLATE**
Tongue system

STATE OF TEXAS
LYNDON F. SCHMIDT
104123
LICENSED PROFESSIONAL ENGINEER
7.21.15

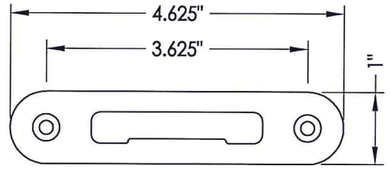Documents Prepared By: Lyndon F. Schmidt, P.E.
TEXAS P.E. #104123

RW BUILDING CONSULTANTS, INC.
P.O. Box 230 Valrico FL. 33595
Phone No.: 813.659.9197

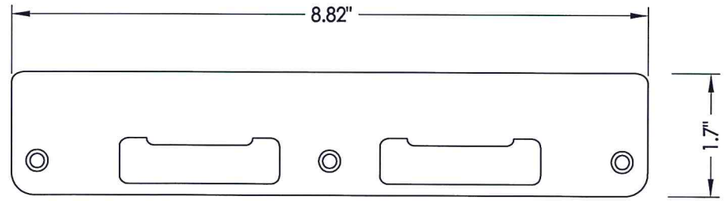TEXAS BOARD OF PROFESSIONAL ENGINEERS
CERTIFICATE OF REGISTRATION # F-11852

PRODUCT: THERMA TRU

PART OR ASSEMBLY: BILL OF MATERIAL & COMPONENTS

| NO. | DATE | REVISIONS | BY |
|---|---|---|---|
| 1 | 7/16/15 | ADDED GENERAL NOTE 5. | LFS |

DATE: 1/2/13
SCALE: N.T.S.
DWG. BY: JK
CHK. BY: LFS
DRAWING NO.: TX-4294
SHEET 10 OF 10

© 2013 R.W. BUILDING CONSULTANTS INC.

R:\Clients\Therma Tru PERMANENT\B - Texas Dept of Ins\TDI - DR 641 - 68 - 80 Glazed SS FG NonImp IS Vented Sidelites\C - Drawings\Current\TX-4294.dwg, 10.4